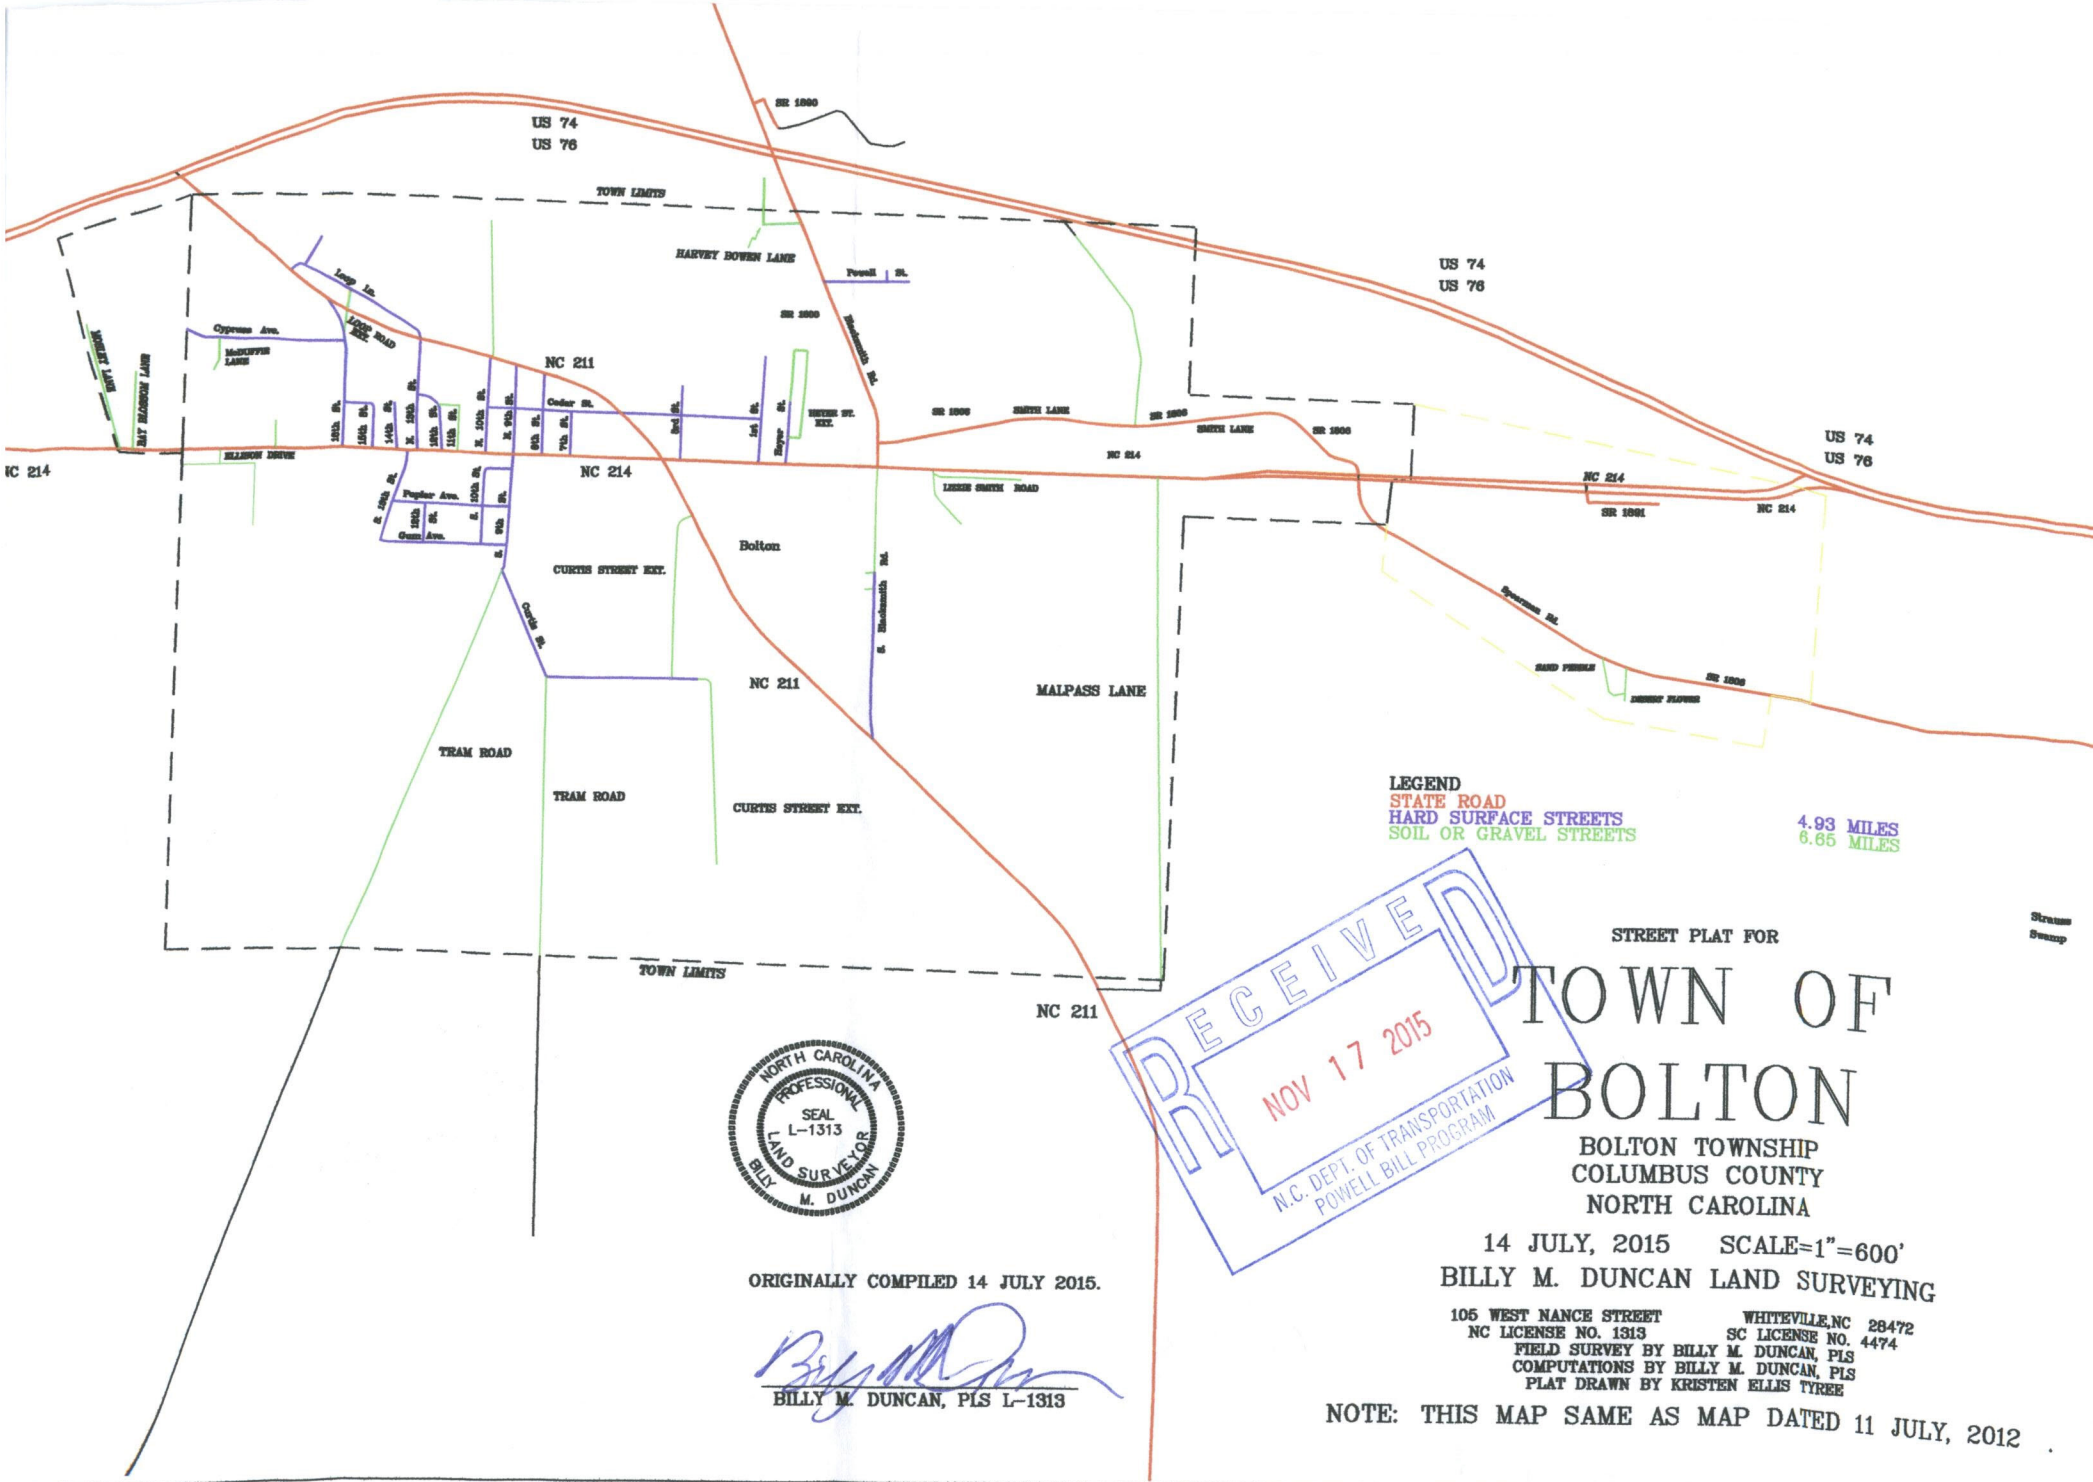

LEGEND
STATE ROAD
HARD SURFACE STREETS 4.93 MILES
SOIL OR GRAVEL STREETS 6.65 MILES

RECEIVED
NOV 17 2015
N.C. DEPT. OF TRANSPORTATION
POWELL BILL PROGRAM

NORTH CAROLINA PROFESSIONAL SEAL L-1313 LAND SURVEYOR BILLY M. DUNCAN

ORIGINALLY COMPILED 14 JULY 2015.

BILLY M. DUNCAN, PLS L-1313

STREET PLAT FOR

TOWN OF BOLTON

BOLTON TOWNSHIP
COLUMBUS COUNTY
NORTH CAROLINA

14 JULY, 2015 SCALE=1"=600'

BILLY M. DUNCAN LAND SURVEYING

105 WEST NANCE STREET WHITEVILLE,NC 28472
NC LICENSE NO. 1313 SC LICENSE NO. 4474
FIELD SURVEY BY BILLY M. DUNCAN, PLS
COMPUTATIONS BY BILLY M. DUNCAN, PLS
PLAT DRAWN BY KRISTEN ELLIS TYREE

NOTE: THIS MAP SAME AS MAP DATED 11 JULY, 2012