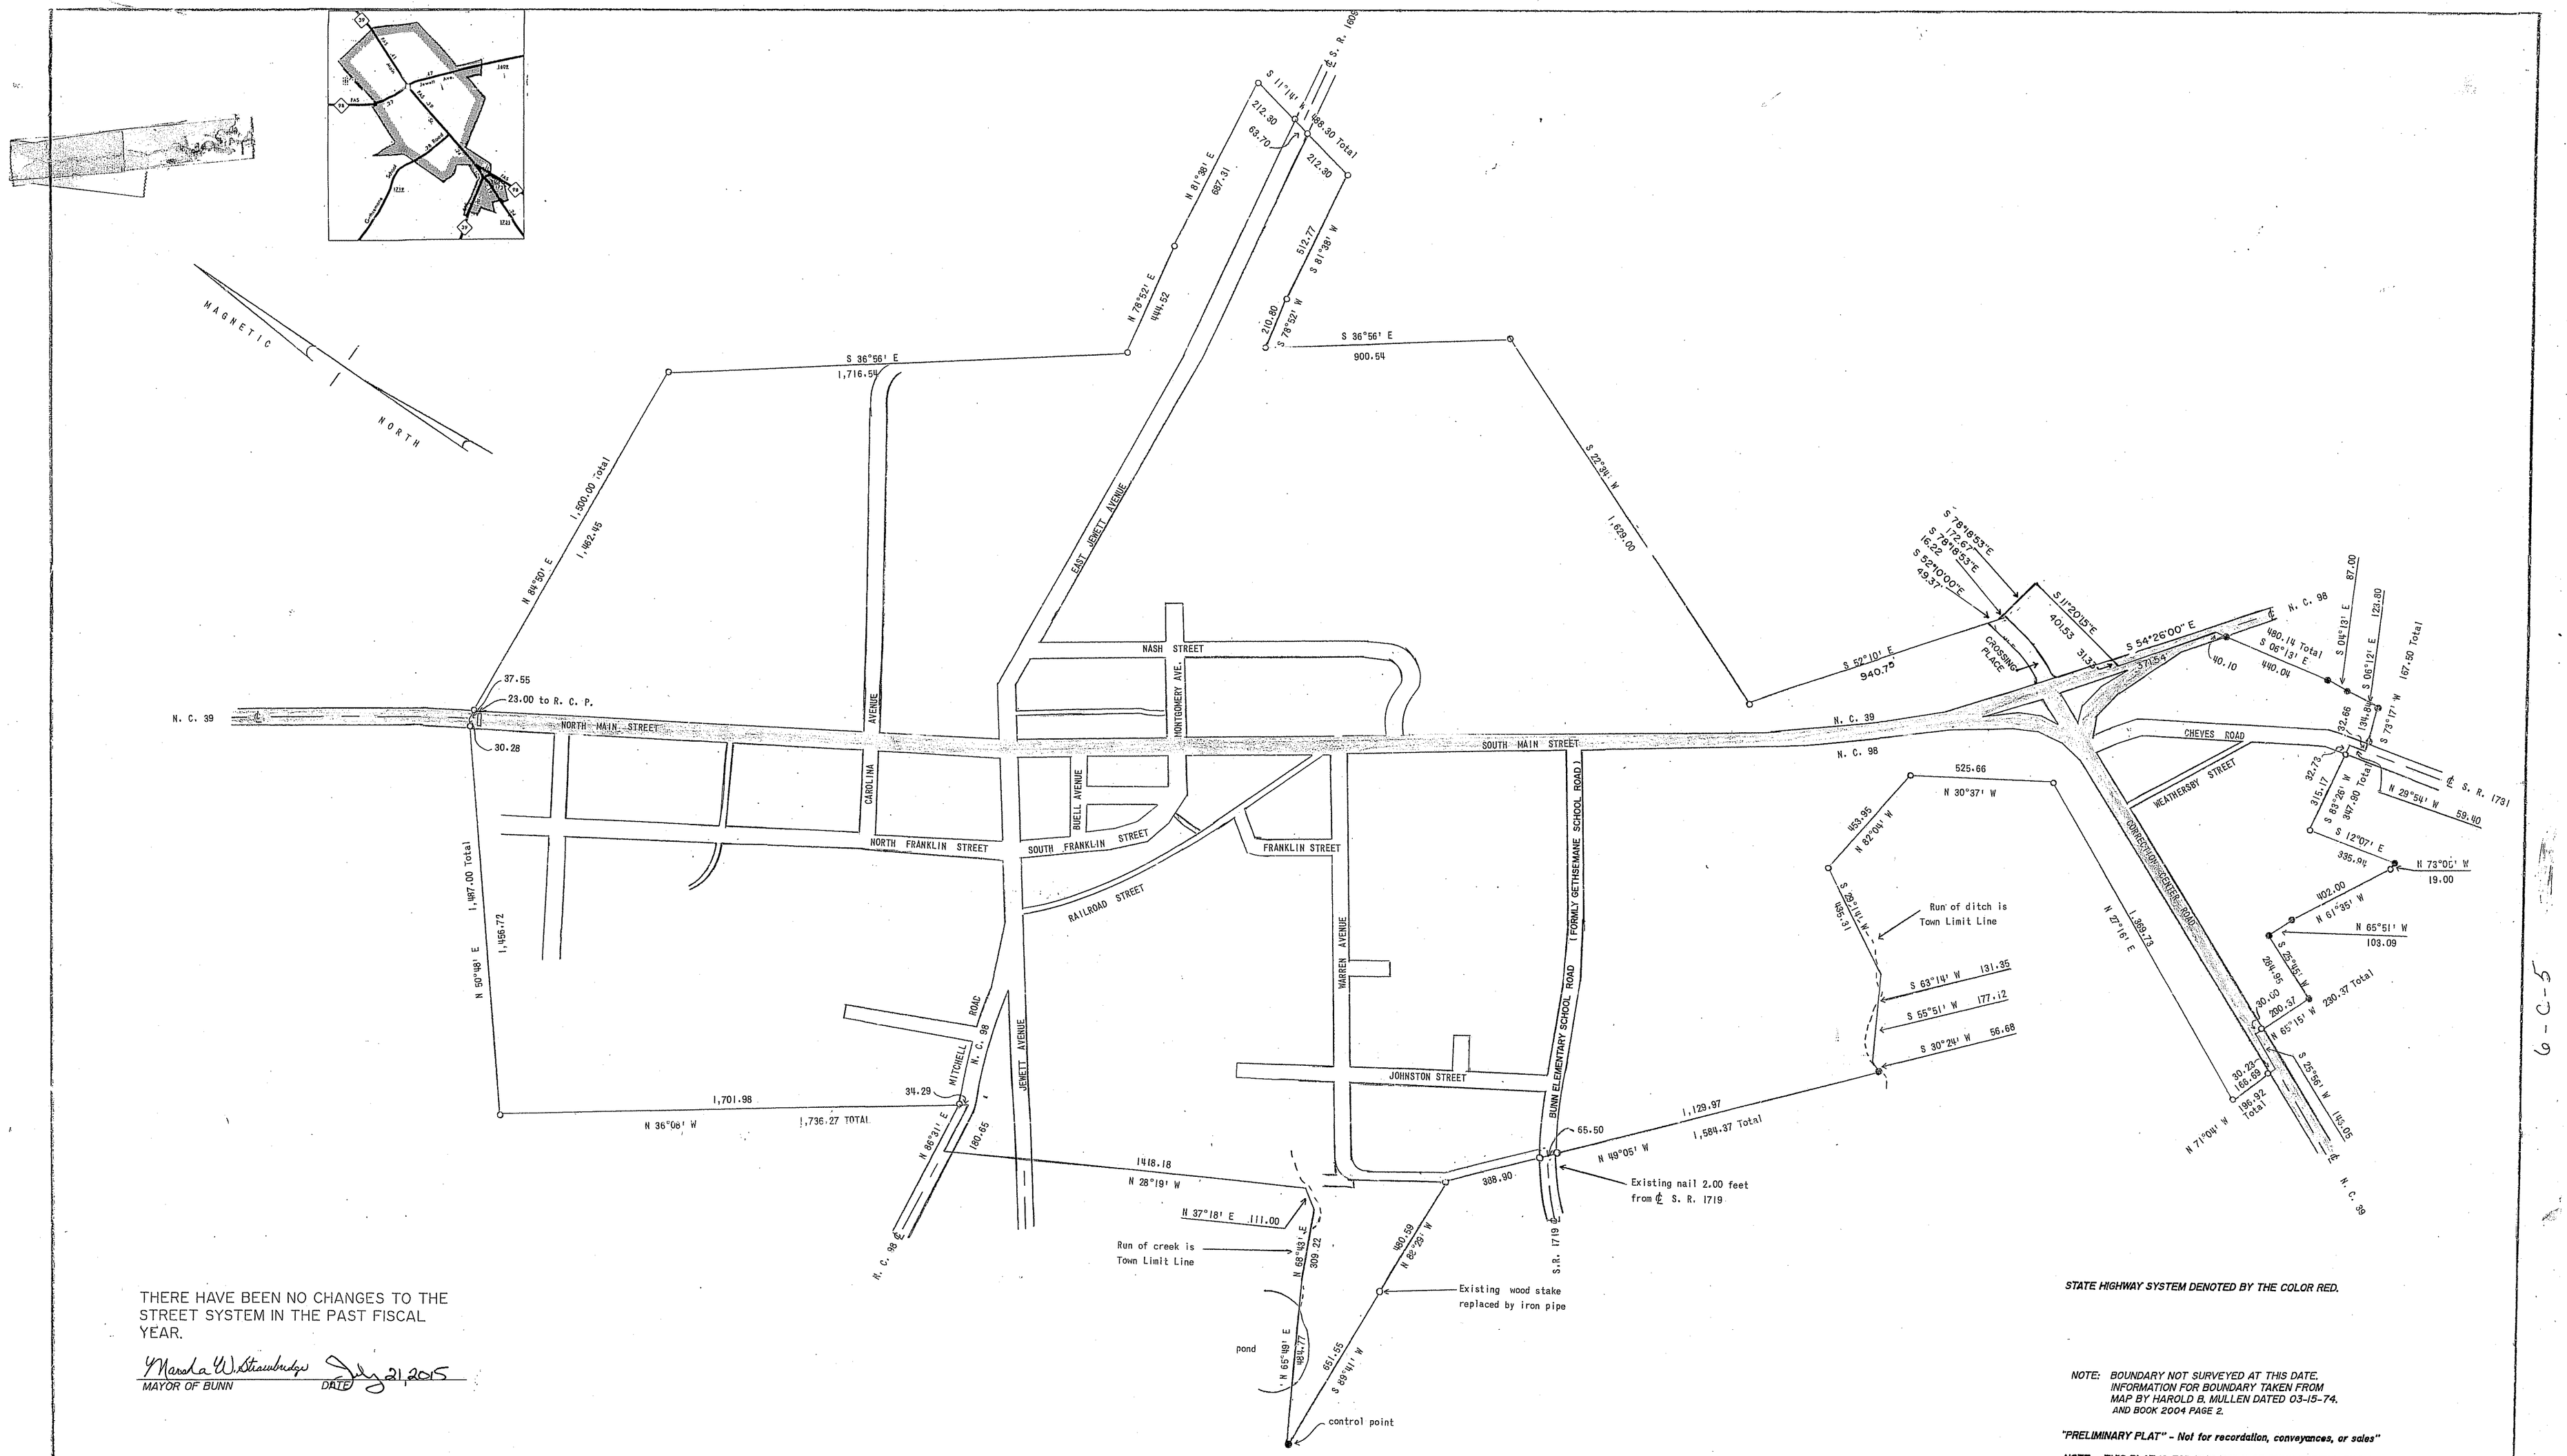

THERE HAVE BEEN NO CHANGES TO THE STREET SYSTEM IN THE PAST FISCAL YEAR.

Marsha W. Strawbridge July 21, 2015
MAYOR OF BUNN DATE

STATE HIGHWAY SYSTEM DENOTED BY THE COLOR RED.

NOTE: BOUNDARY NOT SURVEYED AT THIS DATE. INFORMATION FOR BOUNDARY TAKEN FROM MAP BY HAROLD B. MULLEN DATED 03-15-74. AND BOOK 2004 PAGE 2.

"PRELIMINARY PLAT" - Not for recordation, conveyances, or sales"

NOTE: THIS PLAT IS FOR THE TOWN OF BUNN POWELL BILL MAP ONLY.

I, DANNY O. WILLIAMS, certify that under my direction and supervision this map was drawn from information as indicated.

Witness my hand and seal this 15TH day of JULY, 2015

PLS-L2647

NORTH CAROLINA PROFESSIONAL SEAL L-2647 LAND SURVEYOR DANNY O. WILLIAMS

TOWN LIMITS and STREETS
FOR the TOWN of BUNN
TOWN of BUNN
FRANKLIN COUNTY
NORTH CAROLINA

WILLIAMS-PEARCE and ASSOC.,
PROFESSIONAL LAND SURVEYORS, P.A.
1000 N. ARENDELL AVENUE
P. O. BOX 892, ZEBULON, N.C. 27597
PHONE: 919-269-9605 LIC.# C-0243

DRAWN BY: DOW & KLH
CHECKED BY: DOW
DATE: 07/15/2015
SCALE: 1" = 300'

300 150 0 300 600 900 1200
SCALE IN FEET

LEGEND
● existing iron pipe
○ new iron pipe

6-C-5