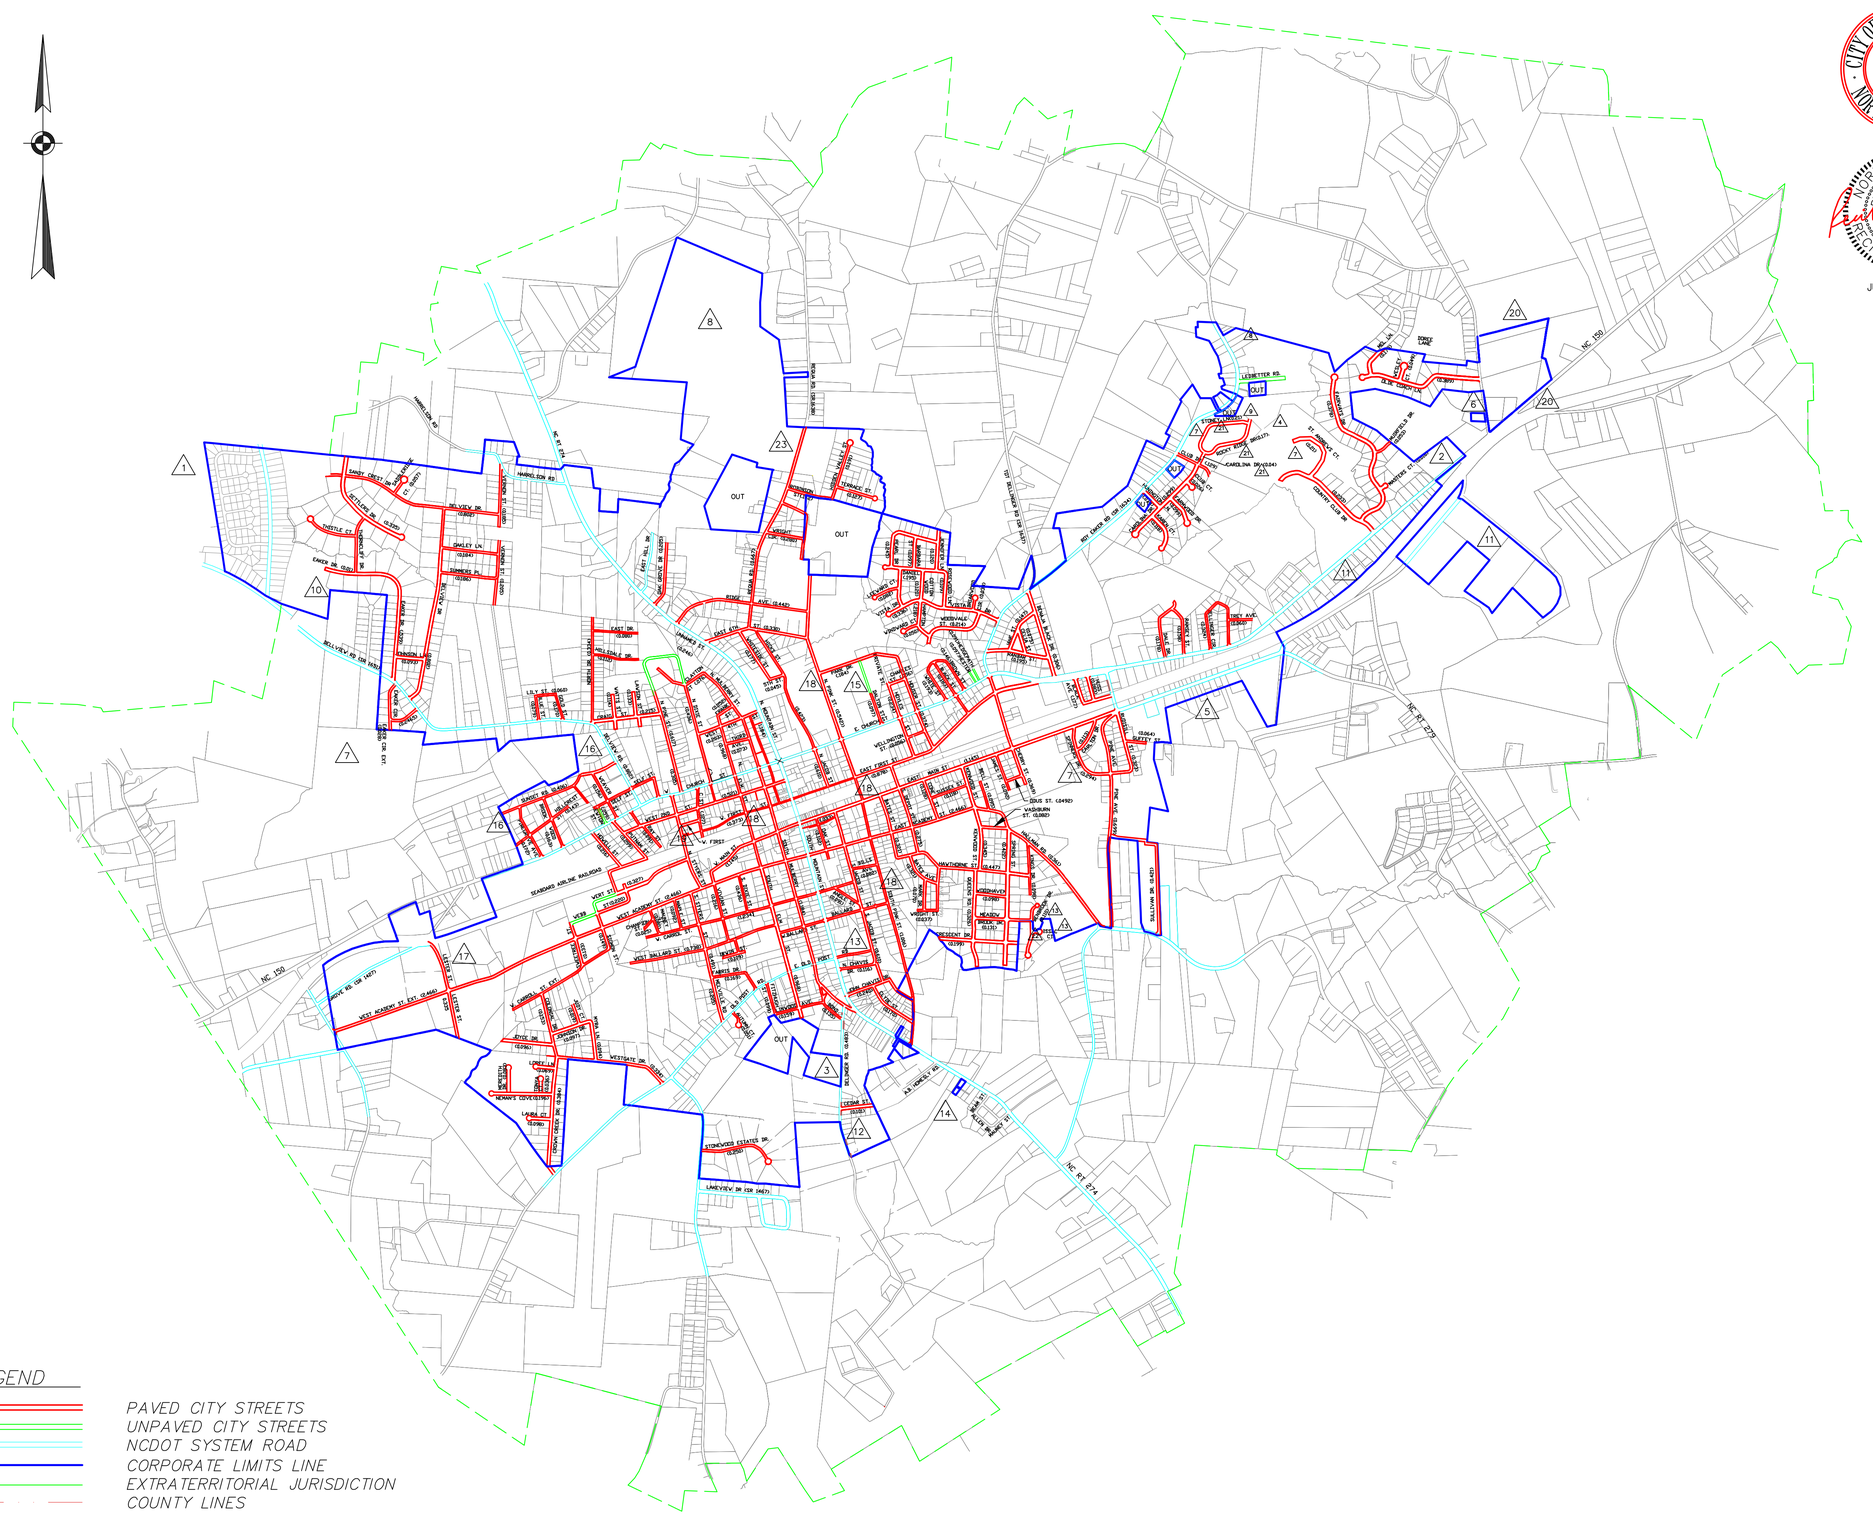

SCALE: 1"=1200'

0 600 1200 2400

CITY OF CHERRYVILLE
NORTH CAROLINA
1881

NORTH CAROLINA PROFESSIONAL SEAL 7278 ENGINEER RICHARD H. WRIGHT

JULY 1, 2015

NO.	REVISIONS	DATE	NO.	REVISIONS	DATE
1	EXTENDED CITY LIMITS	14 JULY 1997	14	ADDED FRIENDSHIP ANNEX	July, 2004
2	SATELITE ANNEXATION	15 JULY 1998	15	CHANGED CONNECTION OF	July, 2004
3	EXTENDED CITY LIMITS	15 JULY 1998		PRIVATE STREET	
4	EXTENDED CITY LIMITS	15 JULY 1998	16	DELETE STREET ROW	July, 2004
5	EXTENDED CITY LIMITS	1 AUG. 1998	17	CHANGED LENGTH	July, 2004
6	SATELITE ANNEXATION	30 JUNE 1998		OF LESTER ST.	
7	STREETS	14 JULY 1999	18	CHANGED LENGTHS	July, 2004
8	EXTENDED CITY LIMITS	23 JUNE 2000	19	ADDED SECTION-W.FIRST	July, 2004
9	Greg Stanton Annexation	1 Jan. 2001	20	ANNEX-WAL-MART	July, 2007
10	added cul-de-sac	Aug. 2001	21	ADDED ST.	July, 2007
11	Extended City Limits	June, 2002	22	ANNEXED LOT	July, 2007
12	Changed Delinger from	July, 2002	23	ADDED REQUA RD.	OCT, 2009
	City to State System				
13	Added to City System				

WRIGHT & ASSOCIATES
CONSULTING ENGINEERS
4190 HIGHWAY 16 SOUTH
NEWTON, NC 28658
(828) 465-2205 OFFICE
(828) 465-3818 FAX

WRIGHT & ASSOCIATES

CITY OF CHERRYVILLE
GASTON COUNTY, NORTH CAROLINA

SHEET TITLE
POWELL BILL MAP
(2014-2015)

DRAWN BY	CHECKED BY	FILE NAME
MAW	RHW	2012-2013

PROJECT NUMBER
004-045

SHEET NUMBER
01 OF 01