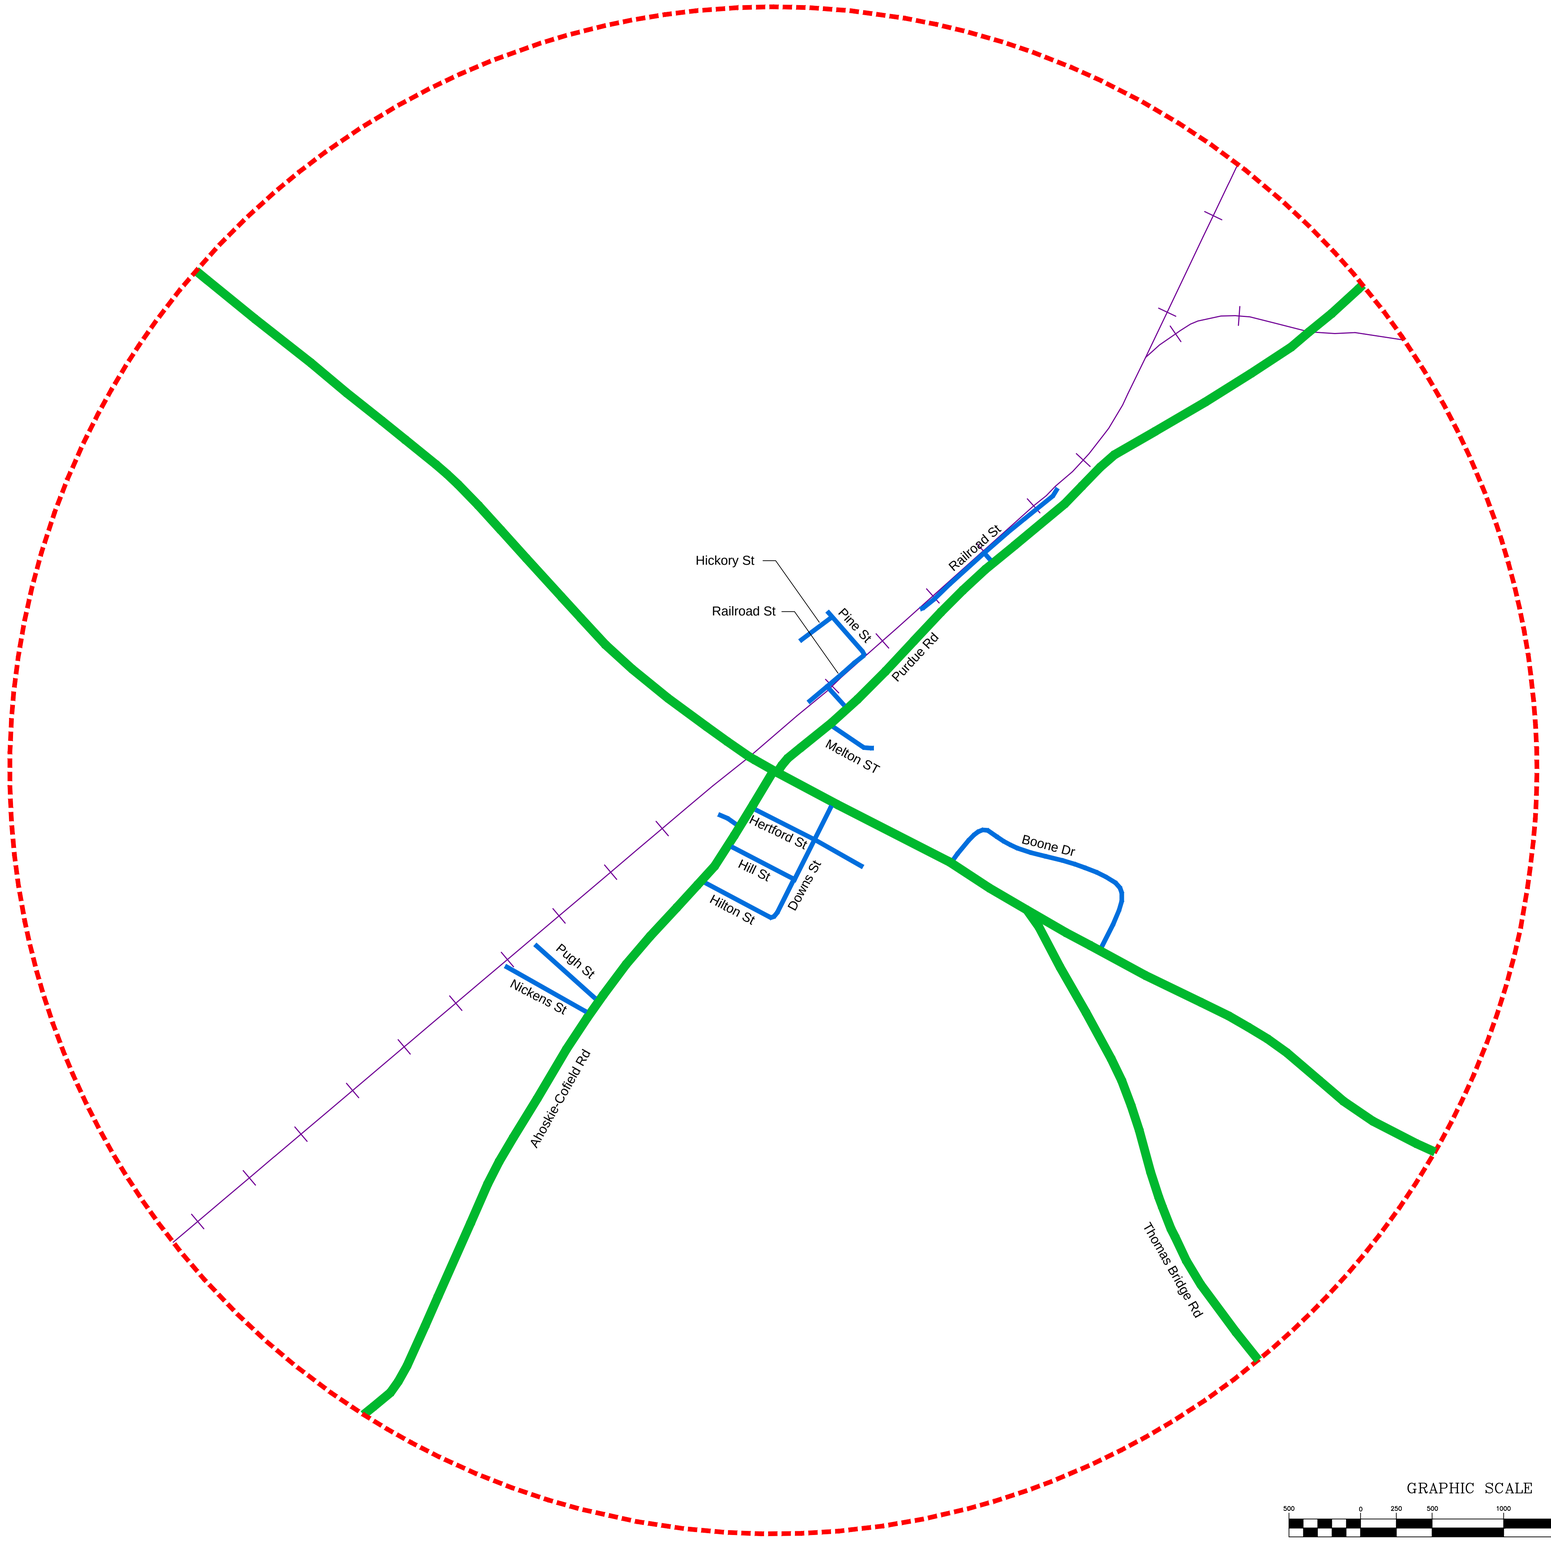

GRAPHIC SCALE

500 0 250 500 1000 2000

(IN FEET)
1 inch = 500 ft.

MAGNETIC

NORTH CAROLINA PROFESSIONAL SEAL L-2550 WILLIAM H. OLIVER III

7/15/2015

PROFESSIONAL LAND SURVEYOR

LEGEND

- TOWN MAINTAINED STREETS
- STATE MAINTAINED HIGHWAY SYSTEM
- PRIVATELY MAINTAINED STREETS
- TOWN LIMITS

Municipal Engineering Services Company, P.A.
LICENSE NUMBER: C-0281
P.O. BOX 97 GARNER, N.C. 27529 (919) 772-5393
P.O. BOX 349 BOONE, N.C. 28607 (828) 262-1767

POWELL BILL BASE MAP

TOWN OF COFIELD HERTFORD COUNTY NC.

DATE	BY	REV.	DESCRIPTION

BASE MAP

SCALE:	1"=500'
DATE:	7/8/15
DRWN. BY:	R.MOSS
CHKD. BY:	M. McALLISTER
PROJECT NUMBER	XXXXXXXXXXXX
DRAWING NO.	1
SHEET NO.	1 OF 1