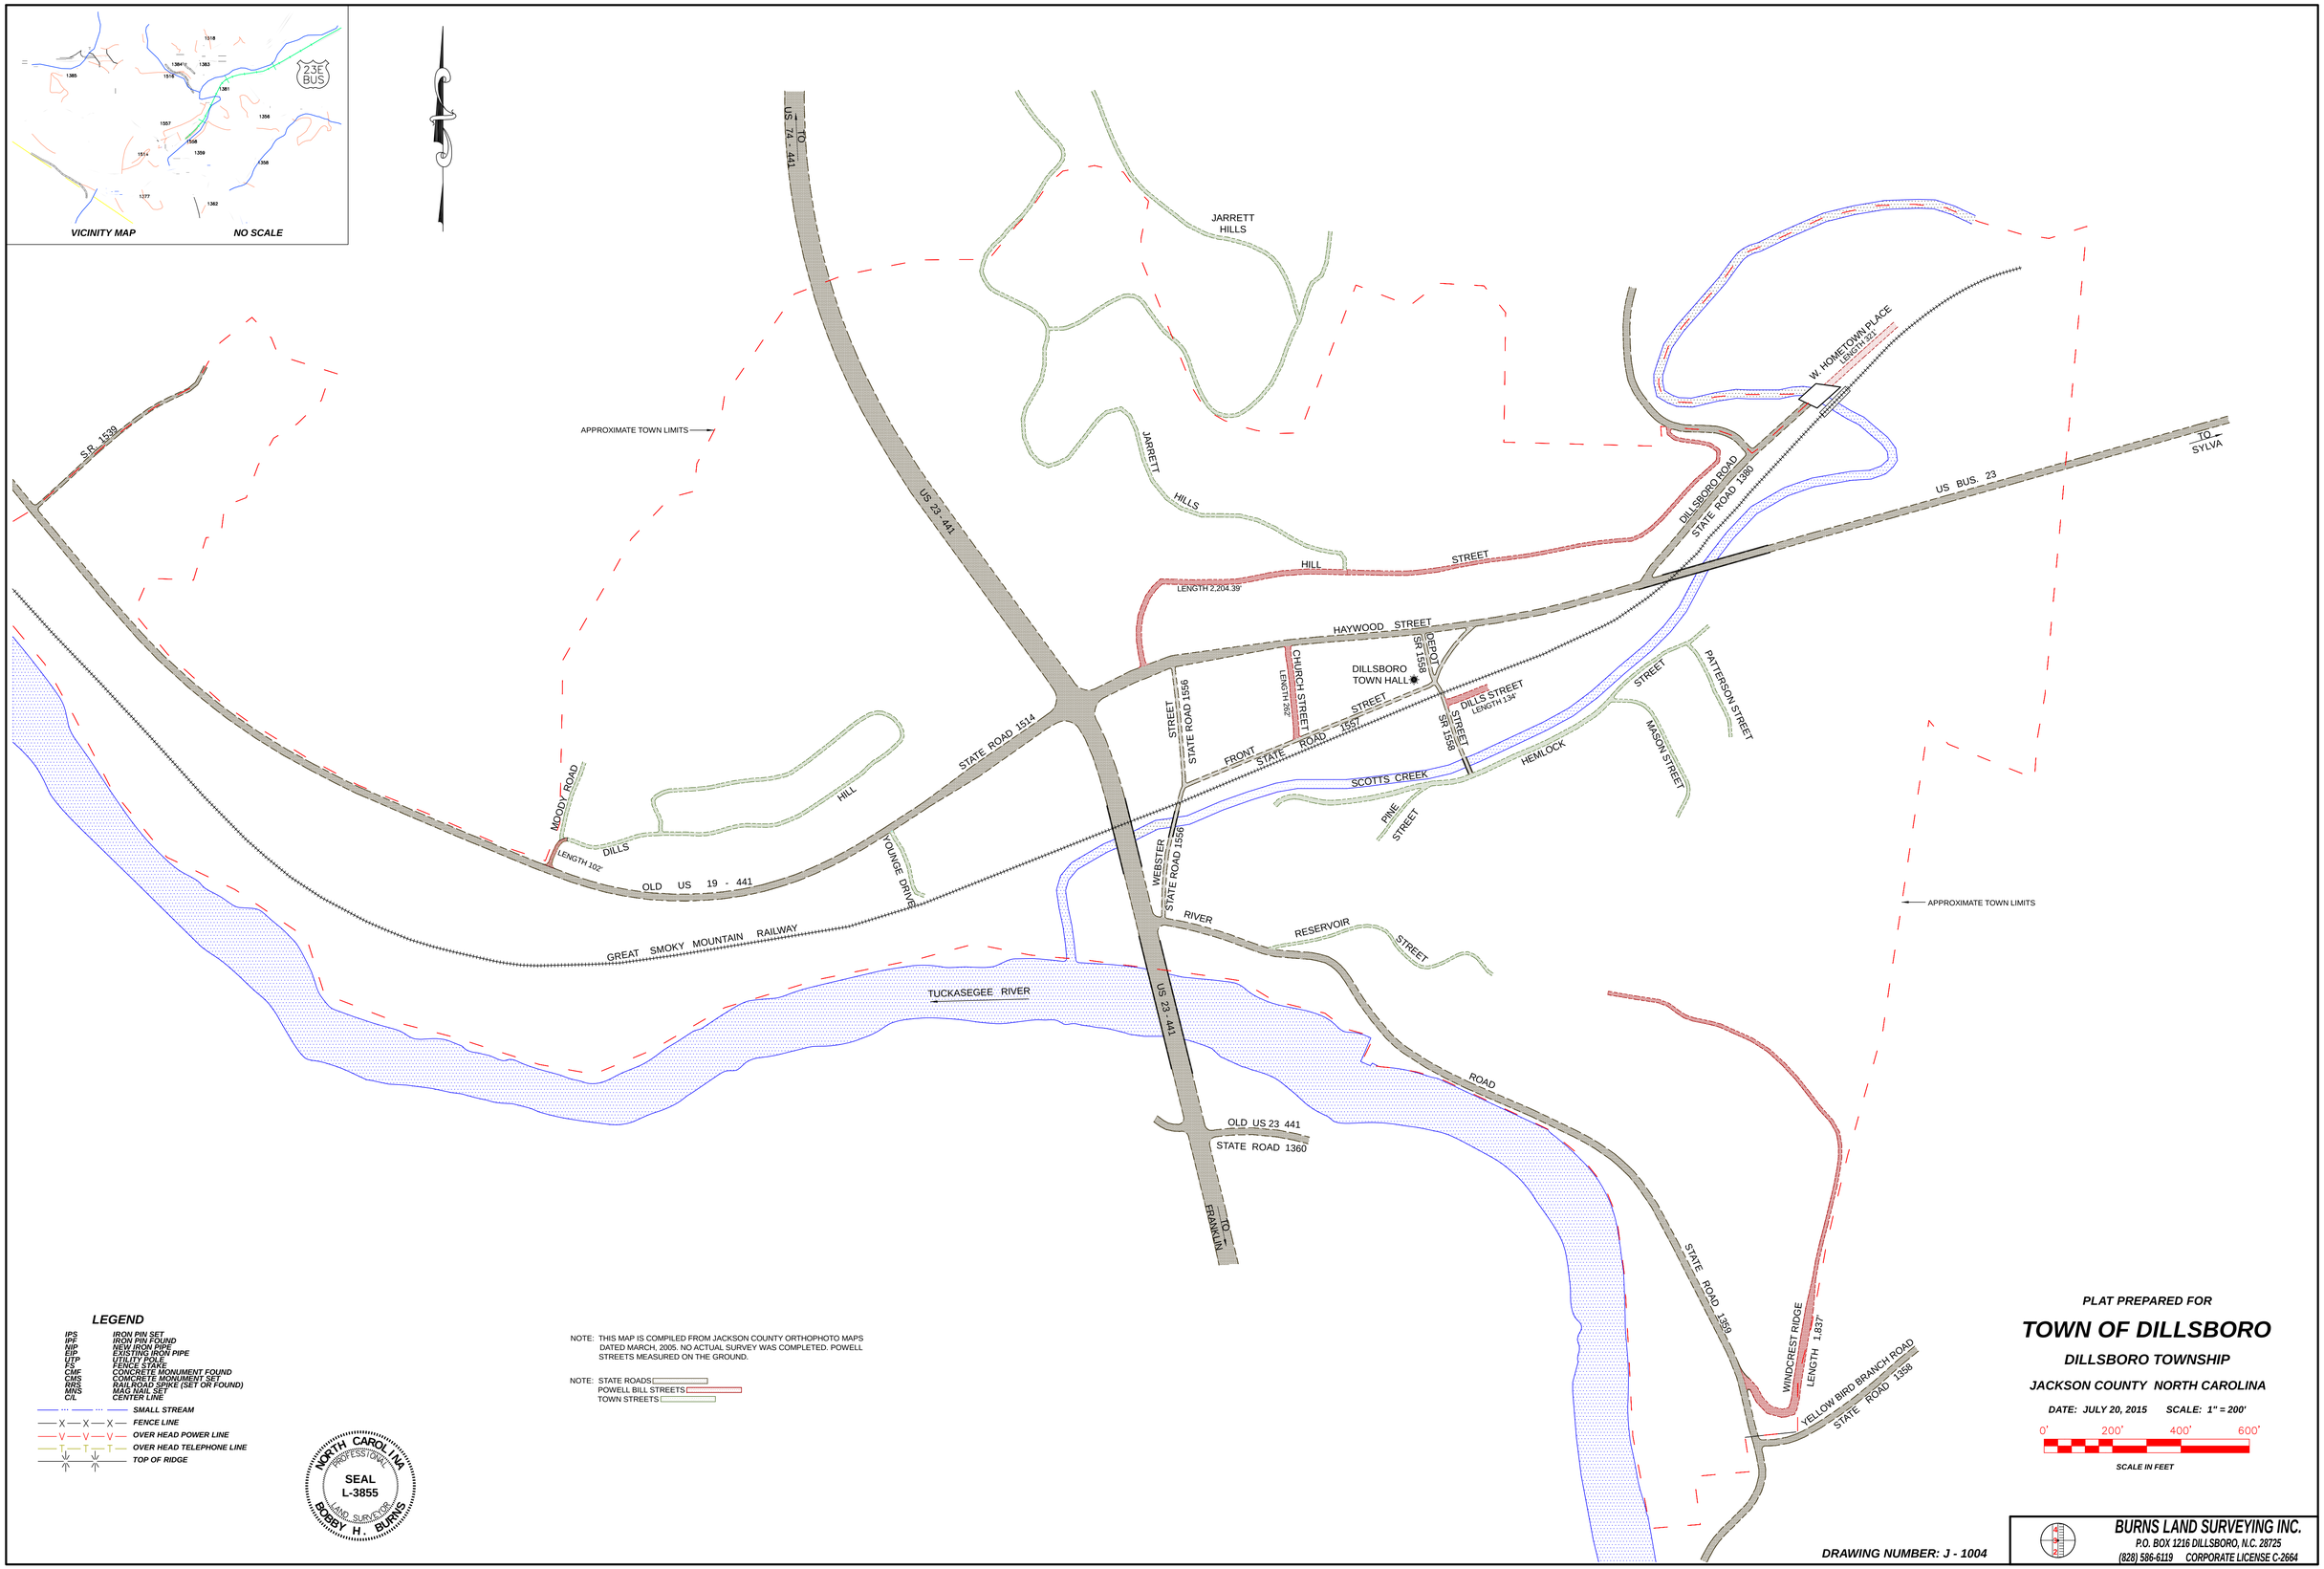

LEGEND

IPS	IRON PIN SET
IPF	IRON PIN FOUND
NIP	NEW IRON PIPE
EIP	EXISTING IRON PIPE
UTS	UTILITY STAKE
FS	FENCE STAKE
CMF	CONCRETE MONUMENT FOUND
CMS	CONCRETE MONUMENT SET
RRS	RAILROAD SPIKE (SET OR FOUND)
MNS	MAG NAIL SET
C/L	CENTER LINE

SMALL STREAM
FENCE LINE
OVER HEAD POWER LINE
OVER HEAD TELEPHONE LINE
TOP OF RIDGE

NOTE: THIS MAP IS COMPILED FROM JACKSON COUNTY ORTHOPHOTO MAPS DATED MARCH, 2005. NO ACTUAL SURVEY WAS COMPLETED. POWELL STREETS MEASURED ON THE GROUND.

NOTE: STATE ROADS
POWELL BILL STREETS
TOWN STREETS

NORTH CAROLINA PROFESSIONAL SEAL L-3855 LAND SURVEYOR BOBBY H. BURNS

PLAT PREPARED FOR

TOWN OF DILLSBORO

DILLSBORO TOWNSHIP

JACKSON COUNTY NORTH CAROLINA

DATE: JULY 20, 2015 SCALE: 1" = 200'

0' 200' 400' 600'

SCALE IN FEET

DRAWING NUMBER: J - 1004

BURNS LAND SURVEYING INC.
P.O. BOX 1216 DILLSBORO, N.C. 28725
(828) 586-6119 CORPORATE LICENSE C-2664