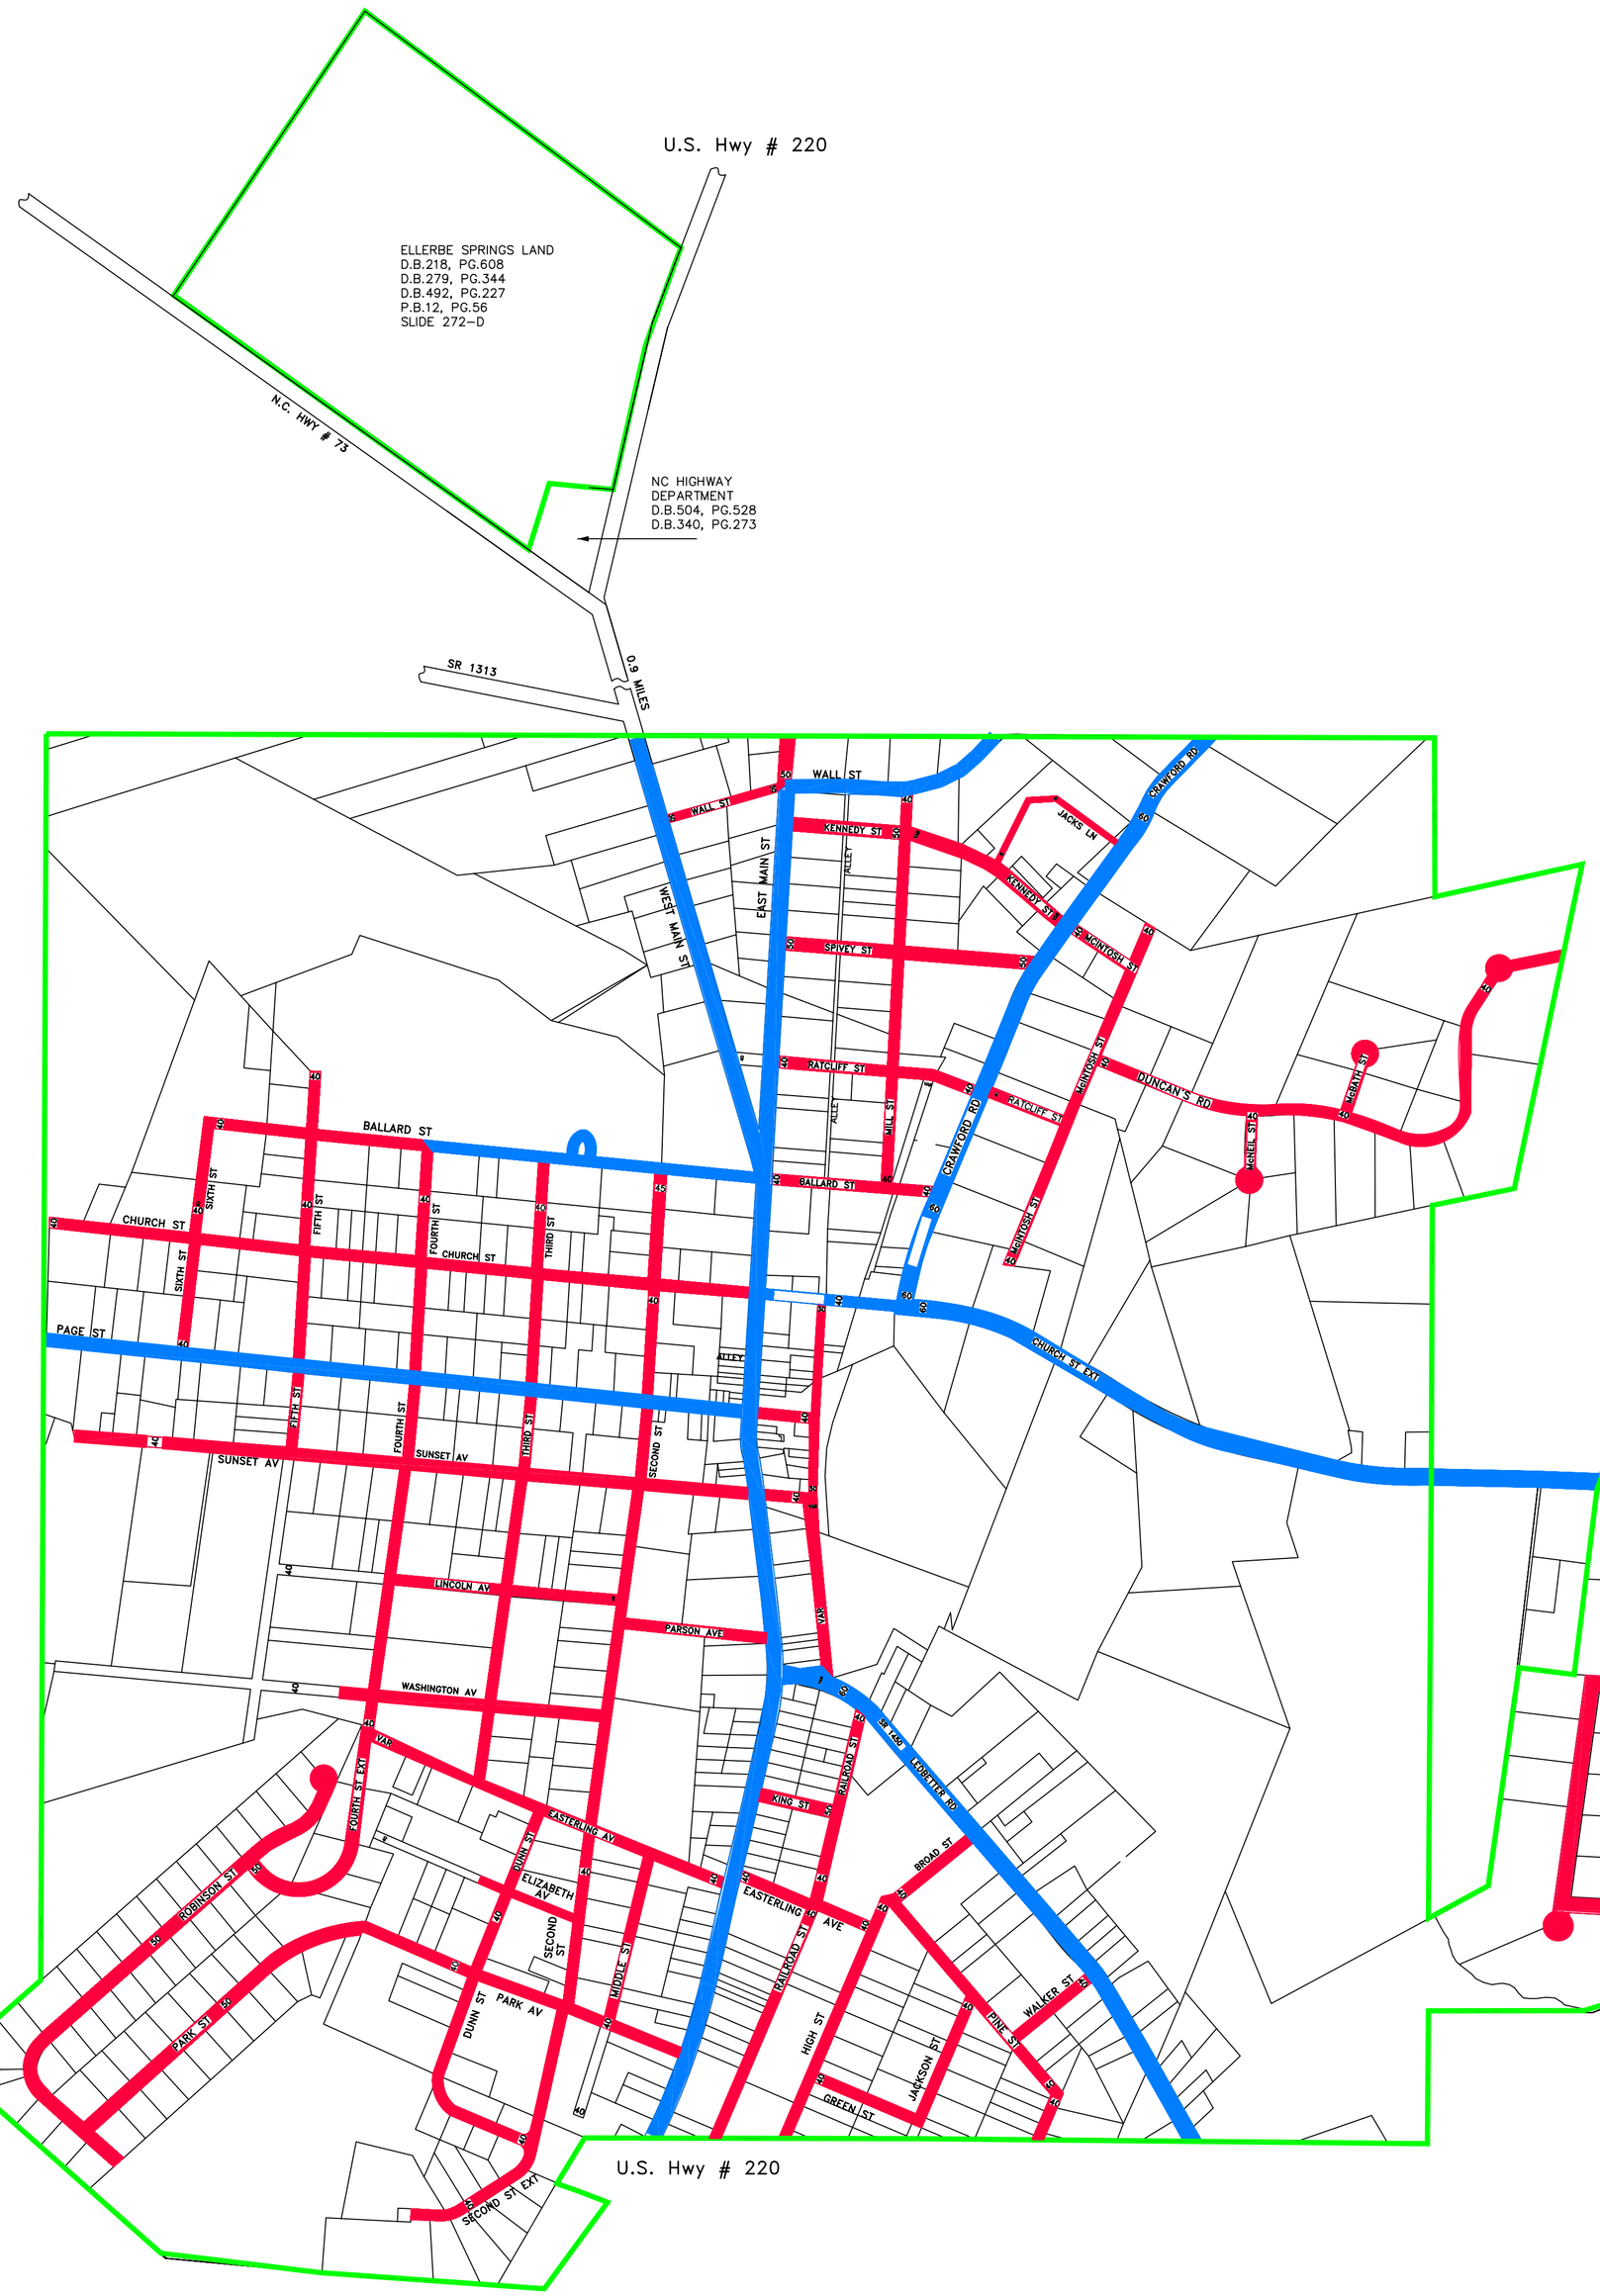

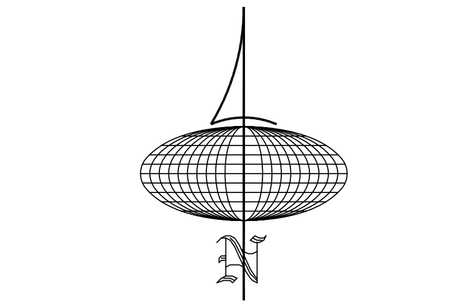

LEGEND

- UNDER TOWN
- UNDER STATE HIGHWAY SYSTEM
- CITY LIMITS

REVISION DATES	REVISION DATES
	07/20/2015

NORTH CAROLINA PROFESSIONAL SEAL L-2563 LAND SURVEYOR CRAIG S McNEILL

Craig S McNeill

RLS # L - 2563

PLAT OF PROPERTY PLATTED FOR

ELLERBE, NORTH CAROLINA

POWELL BILL MAP - JULY 20, 2015

DATE 07/11/2006	*MINERAL SPRINGS TOWNSHIP, RICHMOND COUNTY, N.C.*	SCALE 1" = 400'
DRAWN BY CSM	McNEILL SURVEYING AND LAND PLANNING PLLC	SHEET # 1 / 1
FILE NUMBER 21606	223 SOUTH HANCOCK STREET ROCKINGHAM, N.C. (910-997-3130)	