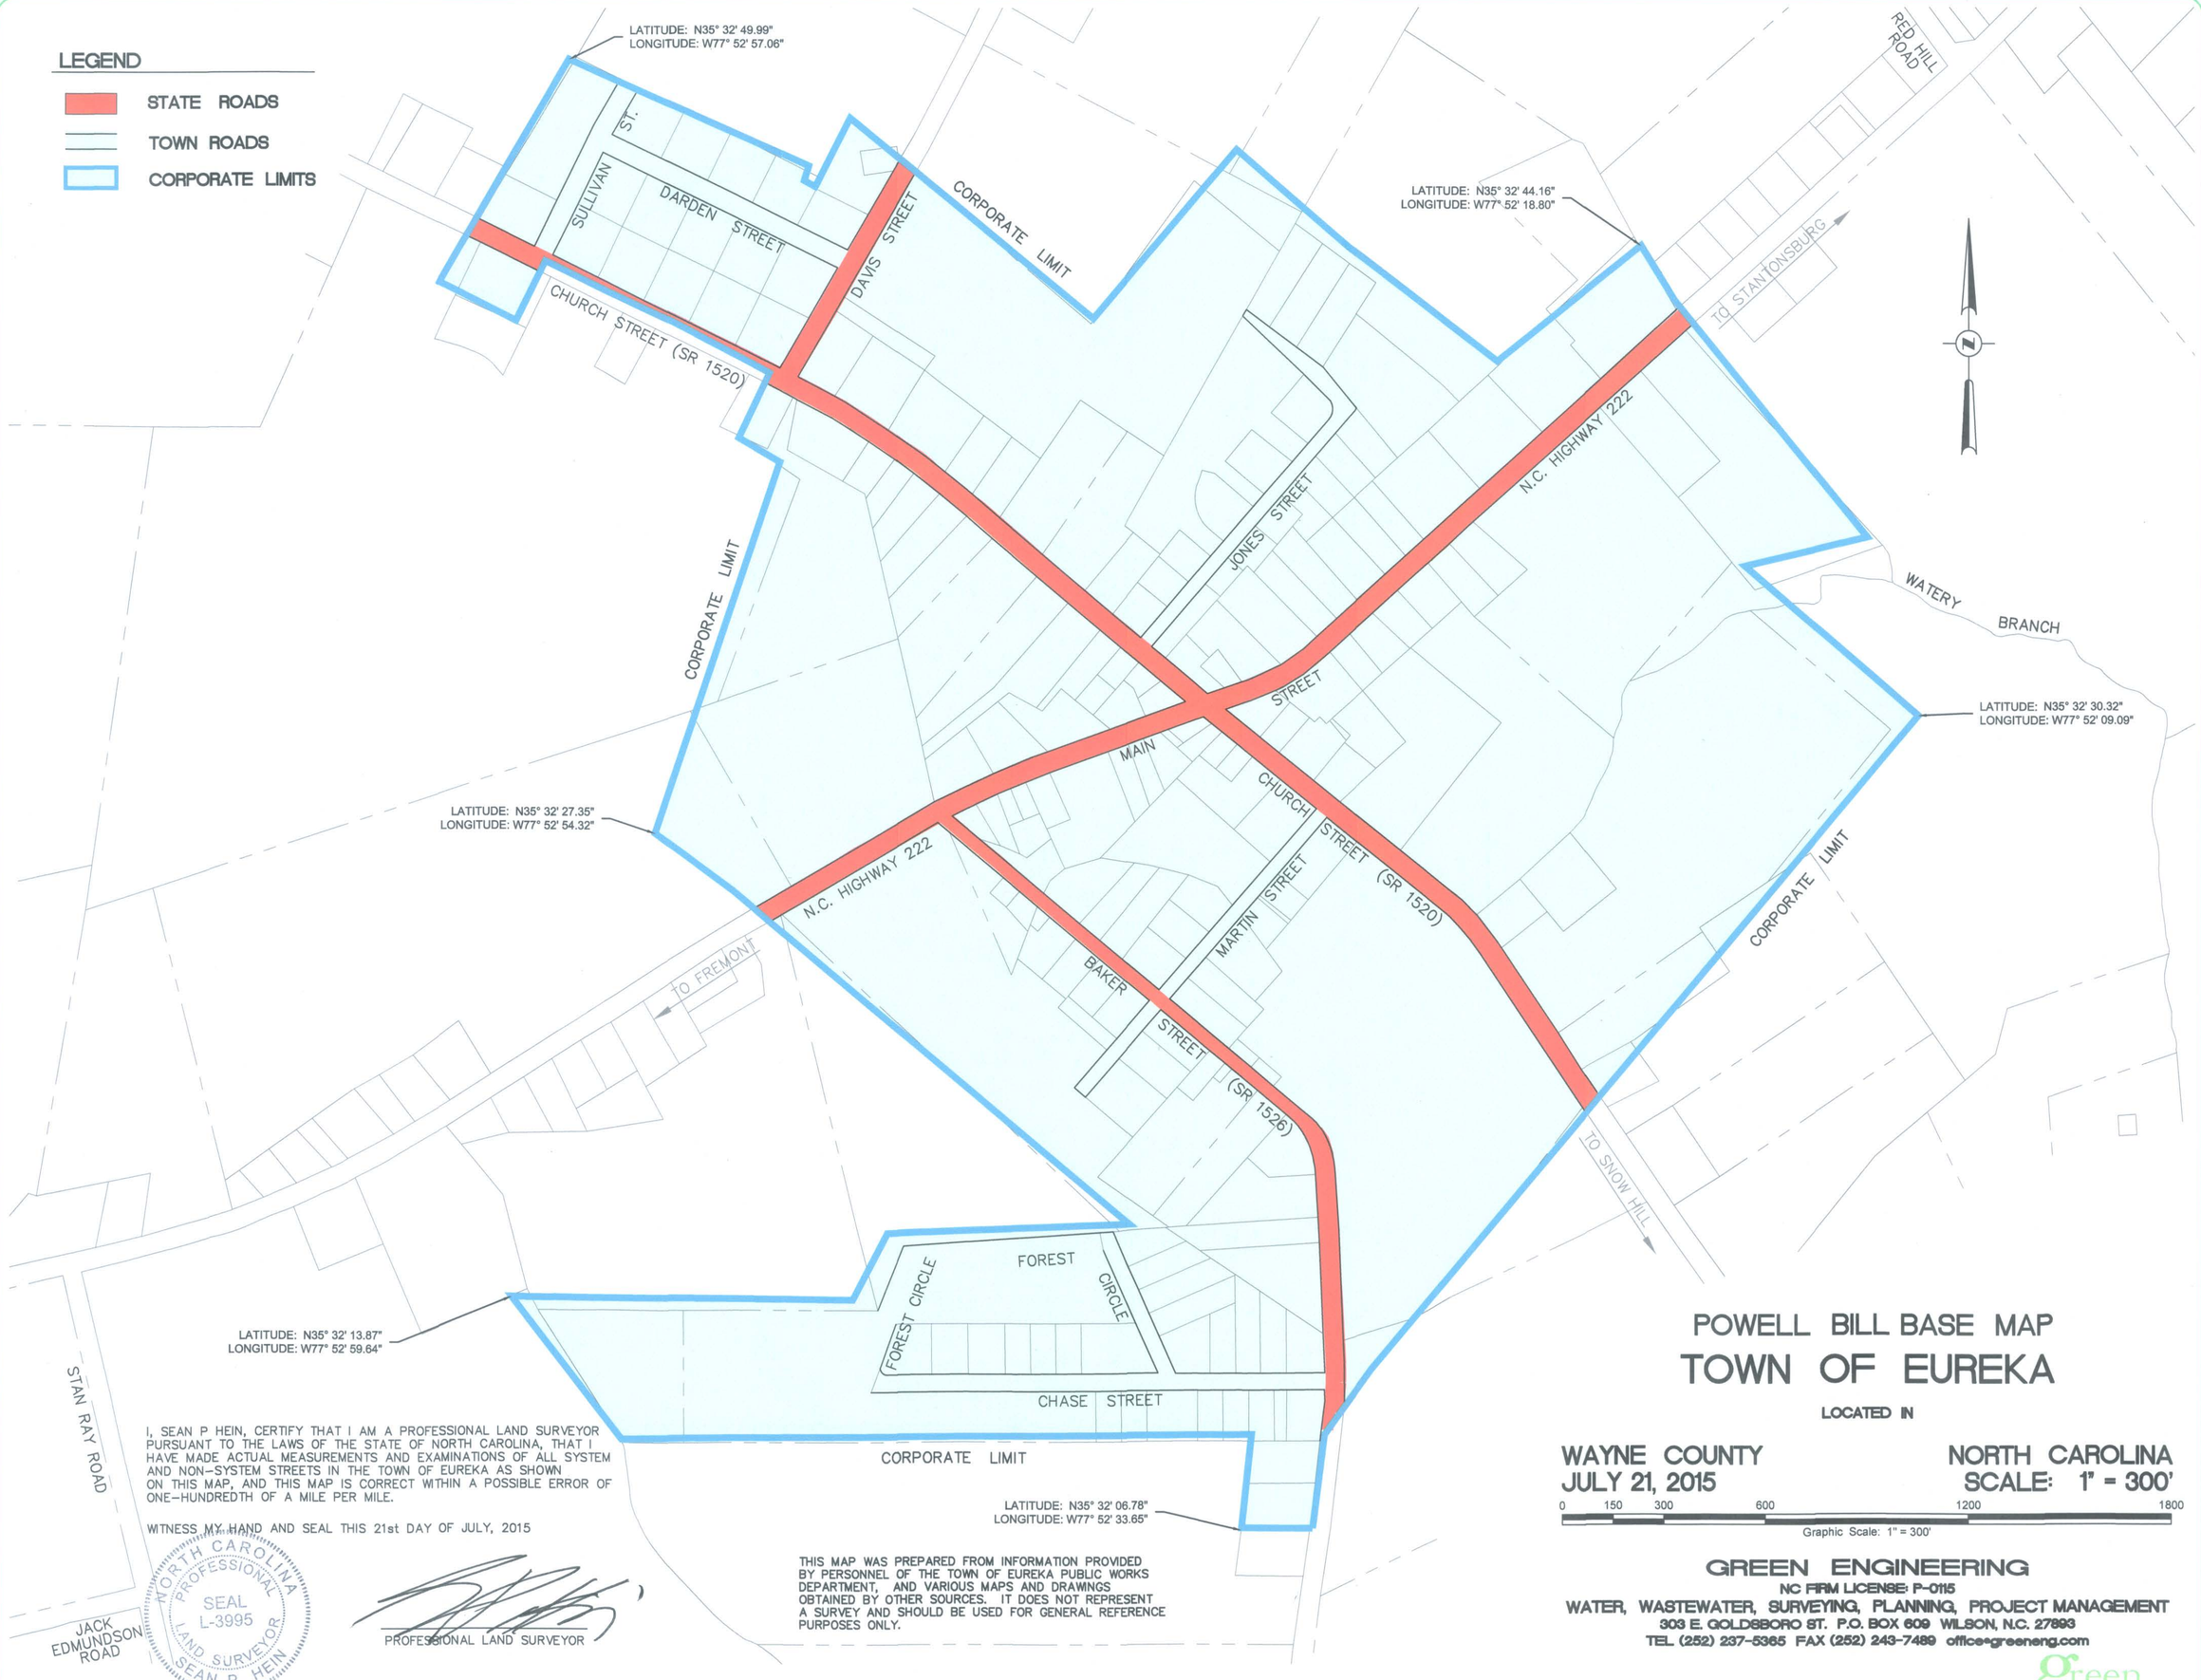

I, SEAN P HEIN, CERTIFY THAT I AM A PROFESSIONAL LAND SURVEYOR PURSUANT TO THE LAWS OF THE STATE OF NORTH CAROLINA, THAT I HAVE MADE ACTUAL MEASUREMENTS AND EXAMINATIONS OF ALL SYSTEM AND NON-SYSTEM STREETS IN THE TOWN OF EUREKA AS SHOWN ON THIS MAP, AND THIS MAP IS CORRECT WITHIN A POSSIBLE ERROR OF ONE-HUNDREDTH OF A MILE PER MILE.

WITNESS MY HAND AND SEAL THIS 21st DAY OF JULY, 2015

NORTH CAROLINA PROFESSIONAL SEAL L-3995 LAND SURVEYOR SEAN P. HEIN

PROFESSIONAL LAND SURVEYOR

THIS MAP WAS PREPARED FROM INFORMATION PROVIDED BY PERSONNEL OF THE TOWN OF EUREKA PUBLIC WORKS DEPARTMENT, AND VARIOUS MAPS AND DRAWINGS OBTAINED BY OTHER SOURCES. IT DOES NOT REPRESENT A SURVEY AND SHOULD BE USED FOR GENERAL REFERENCE PURPOSES ONLY.

POWELL BILL BASE MAP
TOWN OF EUREKA

LOCATED IN

WAYNE COUNTY
JULY 21, 2015

NORTH CAROLINA
SCALE: 1" = 300'

0 150 300 600 1200 1800
Graphic Scale: 1" = 300'

GREEN ENGINEERING
NC FIRM LICENSE: P-0115
WATER, WASTEWATER, SURVEYING, PLANNING, PROJECT MANAGEMENT
303 E. GOLDSBORO ST. P.O. BOX 609 WILSON, N.C. 27893
TEL. (252) 237-5365 FAX (252) 243-7489 office@greeneng.com

Green Engineering

Plot Scale=1:1 CTB=GE2014.ctb Linetype Scale=1 Path=W:\EUREK\15082\CAD File Name=15082-PB.dwg Layout=Powell Bill Plotted by SEAN P. HEIN on Tuesday, July 21, 2015@1:29:55 PM