STREET DATA

CULBRETH STREET	1521 FT.
LUCAS ST	272 FT.
POPE ST	334 FT.
BROOKS ST	1820 FT.
BROOKS ST EXTENSION	1500 FT.
FRONT ST	1598 FT.
GODWIN ST	2871 FT.
TAYLOR ST	328 FT.
KING ST	1294 FT.
CHURCH ST	392 FT.
EAST ST	738 FT.
HUDSON ST	411 FT.
TOTAL IN FEET*	13079 FT.
TOTAL IN MILES	2.477 MILES

*AS MEASURED ON 07/13/2006 & REVISED 07/15/2013

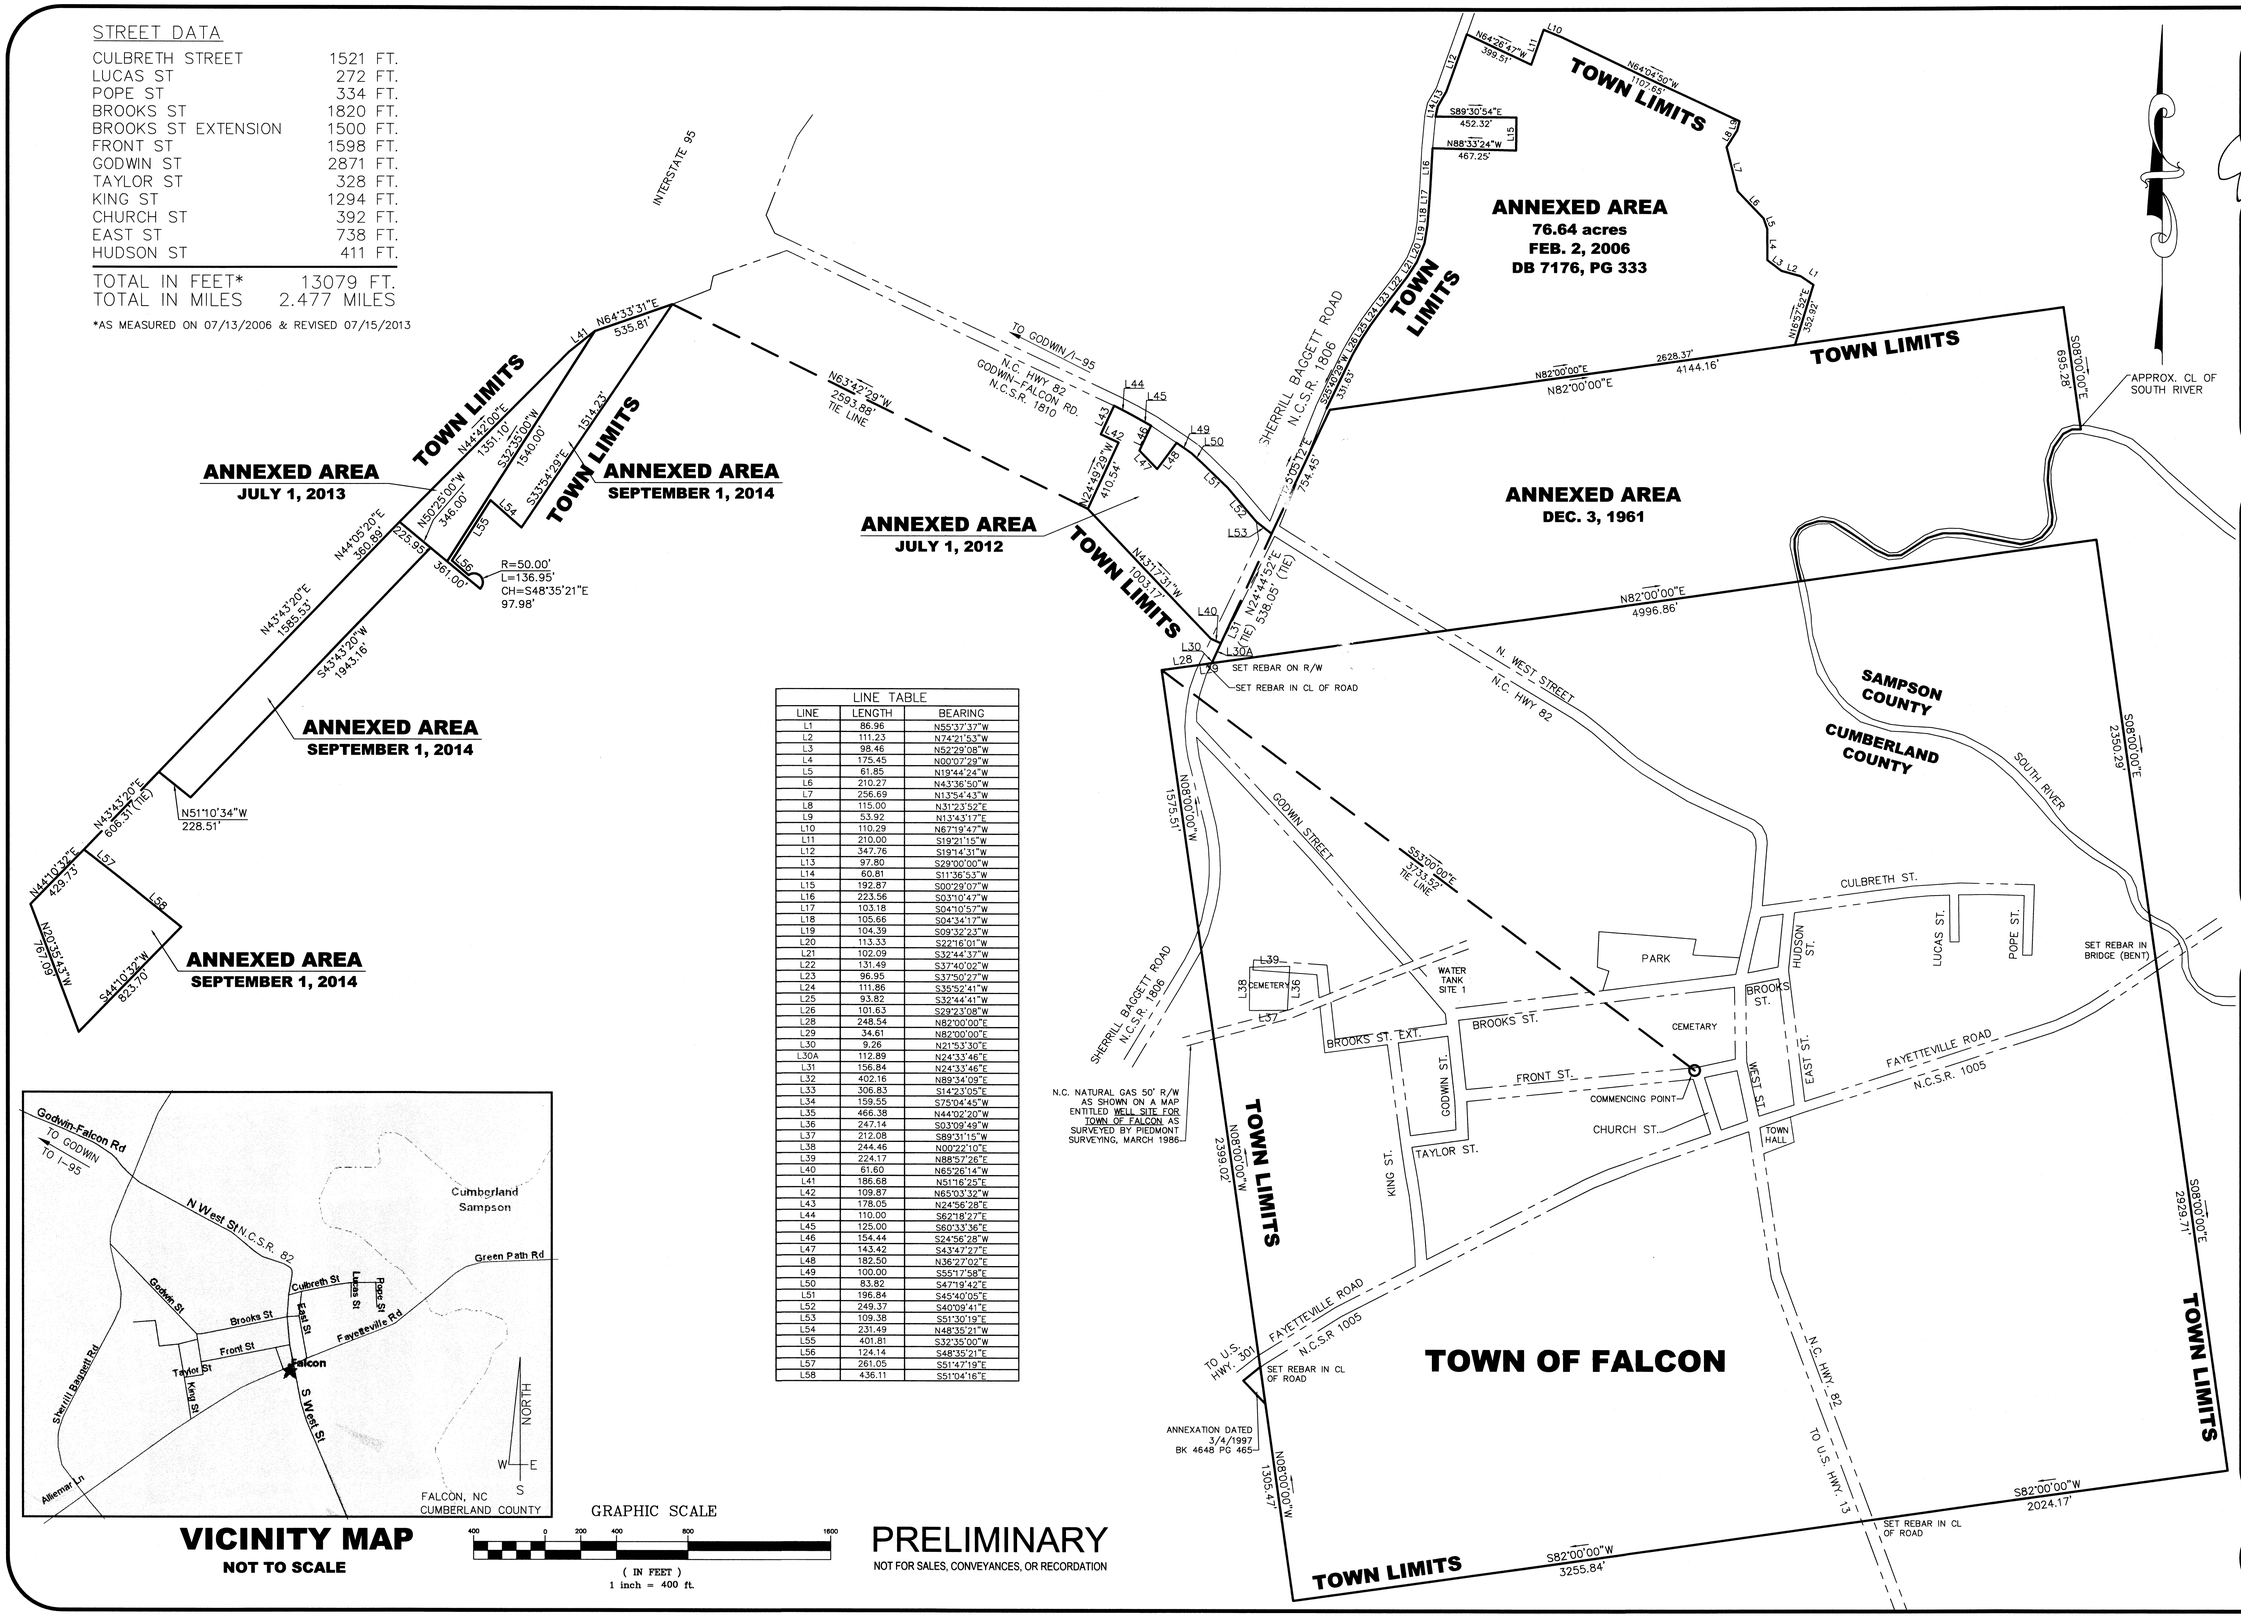

LINE TABLE		
LINE	LENGTH	BEARING
L1	86.96	N55°37'37"W
L2	111.23	N74°21'53"W
L3	98.46	N52°29'08"W
L4	175.45	N00°07'29"W
L5	61.85	N19°44'24"W
L6	210.27	N43°36'50"W
L7	256.69	N13°54'43"W
L8	115.00	N31°23'52"E
L9	53.92	N13°43'17"E
L10	110.29	N67°19'47"W
L11	210.00	S19°21'15"W
L12	347.76	S19°14'31"W
L13	97.80	S29°00'00"W
L14	60.81	S11°36'53"W
L15	192.87	S00°29'07"W
L16	223.56	S03°10'47"W
L17	103.18	S04°10'57"W
L18	105.66	S04°34'17"W
L19	104.39	S09°32'23"W
L20	113.33	S22°16'01"W
L21	102.09	S32°44'37"W
L22	131.49	S37°40'02"W
L23	96.95	S37°50'27"W
L24	111.86	S35°52'41"W
L25	93.82	S32°44'41"W
L26	101.63	S28°23'08"W
L28	248.54	N82°00'00"E
L29	34.61	N82°00'00"E
L30	9.26	N21°53'30"E
L30A	112.89	N24°33'46"E
L31	156.84	N24°33'46"E
L32	402.16	N89°34'09"E
L33	306.83	S14°23'05"E
L34	159.55	S75°04'45"W
L35	466.38	N44°02'20"W
L36	247.14	S03°09'49"W
L37	212.08	S89°31'15"W
L38	244.46	N00°22'10"E
L39	224.17	N88°57'26"E
L40	61.60	N65°26'14"W
L41	186.68	N51°16'25"E
L42	109.87	N65°03'32"W
L43	178.05	N24°56'28"E
L44	110.00	S62°18'27"E
L45	125.00	S60°33'36"E
L46	154.44	S24°56'28"W
L47	143.42	S43°47'27"E
L48	182.50	N36°27'02"E
L49	100.00	S55°17'58"E
L50	83.82	S47°19'42"E
L51	196.84	S45°40'05"E
L52	249.37	S40°09'41"E
L53	109.38	S51°30'19"E
L54	231.49	N48°35'21"W
L55	401.81	S32°35'00"W
L56	124.14	S48°35'21"E
L57	261.05	S51°47'19"E
L58	436.11	S51°04'16"E

VICINITY MAP
NOT TO SCALE

GRAPHIC SCALE
400 0 200 400 800 1600
(IN FEET)
1 inch = 400 ft.

PRELIMINARY
NOT FOR SALES, CONVEYANCES, OR RECORDATION

SEAL 7/15/15 NORTH CAROLINA PROFESSIONAL SEAL L-5080 LAND SURVEYOR JASON E. GODWIN

Enoch Engineers, P.A.
CONSULTING ENGINEERS & SURVEYORS
1403 NC Highway 50 South - Benson, NC 27504
Phone: (919) 894-1415 Fax: (919) 894-8190
E-mail: enochengineers@enochengineers.com
NC FIRM #C-2061

PLAN INFORMATION:	
DESIGNED BY: N/A	HORIZONTAL SCALE: 1"=400'
DRAWN BY: CDR,	VERTICAL SCALE: N/A
CHECKED BY: JEG, JR	DATE CREATED: 7/12/2006
SURVEY INFORMATION:	

Revisions
7/15/2015: ADDITIONAL AREAS
07/01/2015: ADDITIONAL AREAS

LOCATION: FALCON, NC CUMBERLAND COUNTY

PROPERTY OWNER(S): TOWN OF FALCON CITY LIMITS

POWELL BILL MAP
TOWN OF FALCON

EE PROJECT: 3143

S - 1
SHEET 1 OF 1

NOTE: This document, in physical or electronic form, discloses subject matter considered confidential to ENOCH ENGINEERS, P.A. and on which ENOCH ENGINEERS, P.A. has exclusive property rights. Neither receipt nor possession thereof confers or transfers any rights to reproduce this document or any part thereof, or to disclose any information contained therein to others, or to use it for any purpose without the written permission of ENOCH ENGINEERS, P.A.