STREET MAP of the TOWN of FALLSTON FALLSTON, N.C.

KEITH F. LACKEY
PROFESSIONAL LAND SURVEYOR
FALLSTON, N.C.

JULY 1, 2015 SCALE: 1: = 600'

GRAPHIC SCALE : 1" = 600'
600 300 0 600 1200

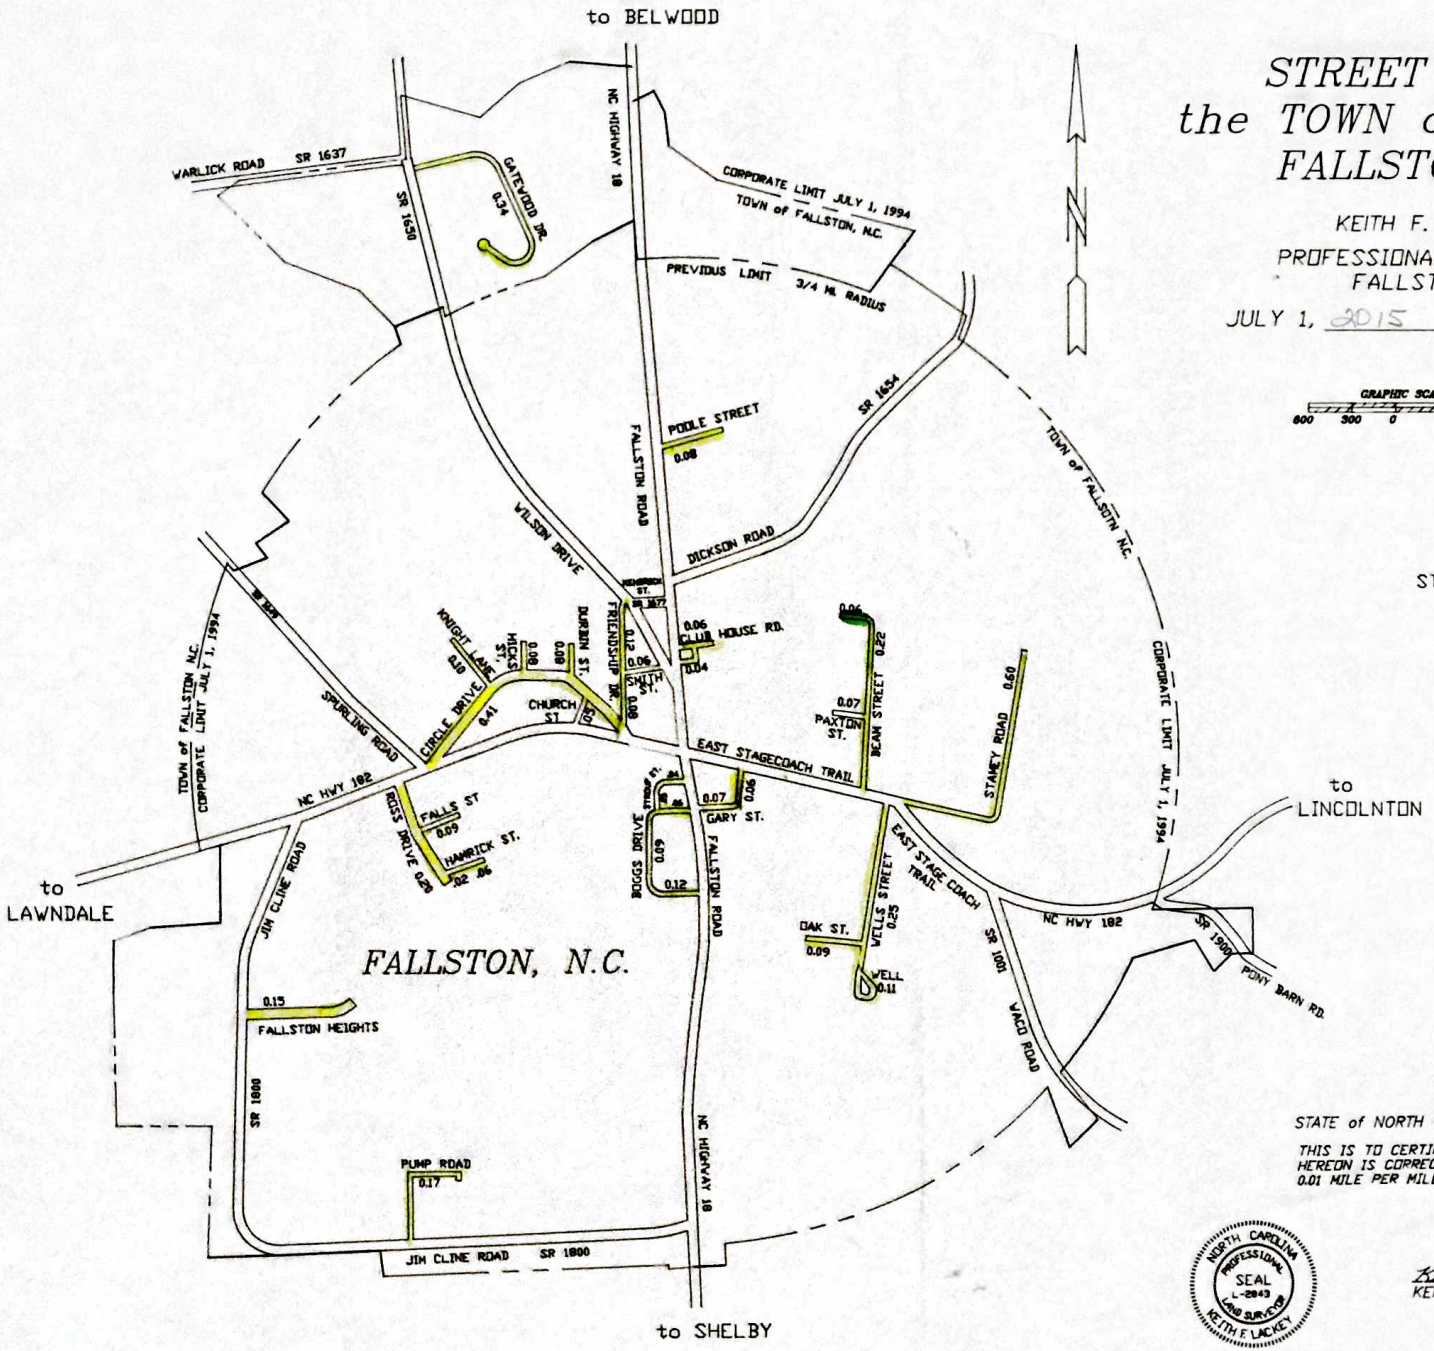

STREET MILAGE AS OF JULY 1, 2015

	MILAGE
STATE SYSTEM	
HARD SURFACE	4.02
SOIL, STONE SURFACE	.06
NON-SURFACE	
UNOPENED OR PRIVATE	
TOTAL	4.08

STATE of NORTH CAROLINA COUNTY of CLEVELAND

THIS IS TO CERTIFY THAT THE STREET MILAGE SHOWN HEREON IS CORRECT WITHIN A POSSIBLE ERROR OF 0.01 MILE PER MILE.

NORTH CAROLINA PROFESSIONAL SEAL L-2843 LAND SURVEYOR KEITH F. LACKEY

Keith F. Lackey
KEITH F. LACKEY, PLS
P.O. BOX 55, FALLSTON, NC 28042
PH. 704-538-3210

L-2843
REG. NUMBER