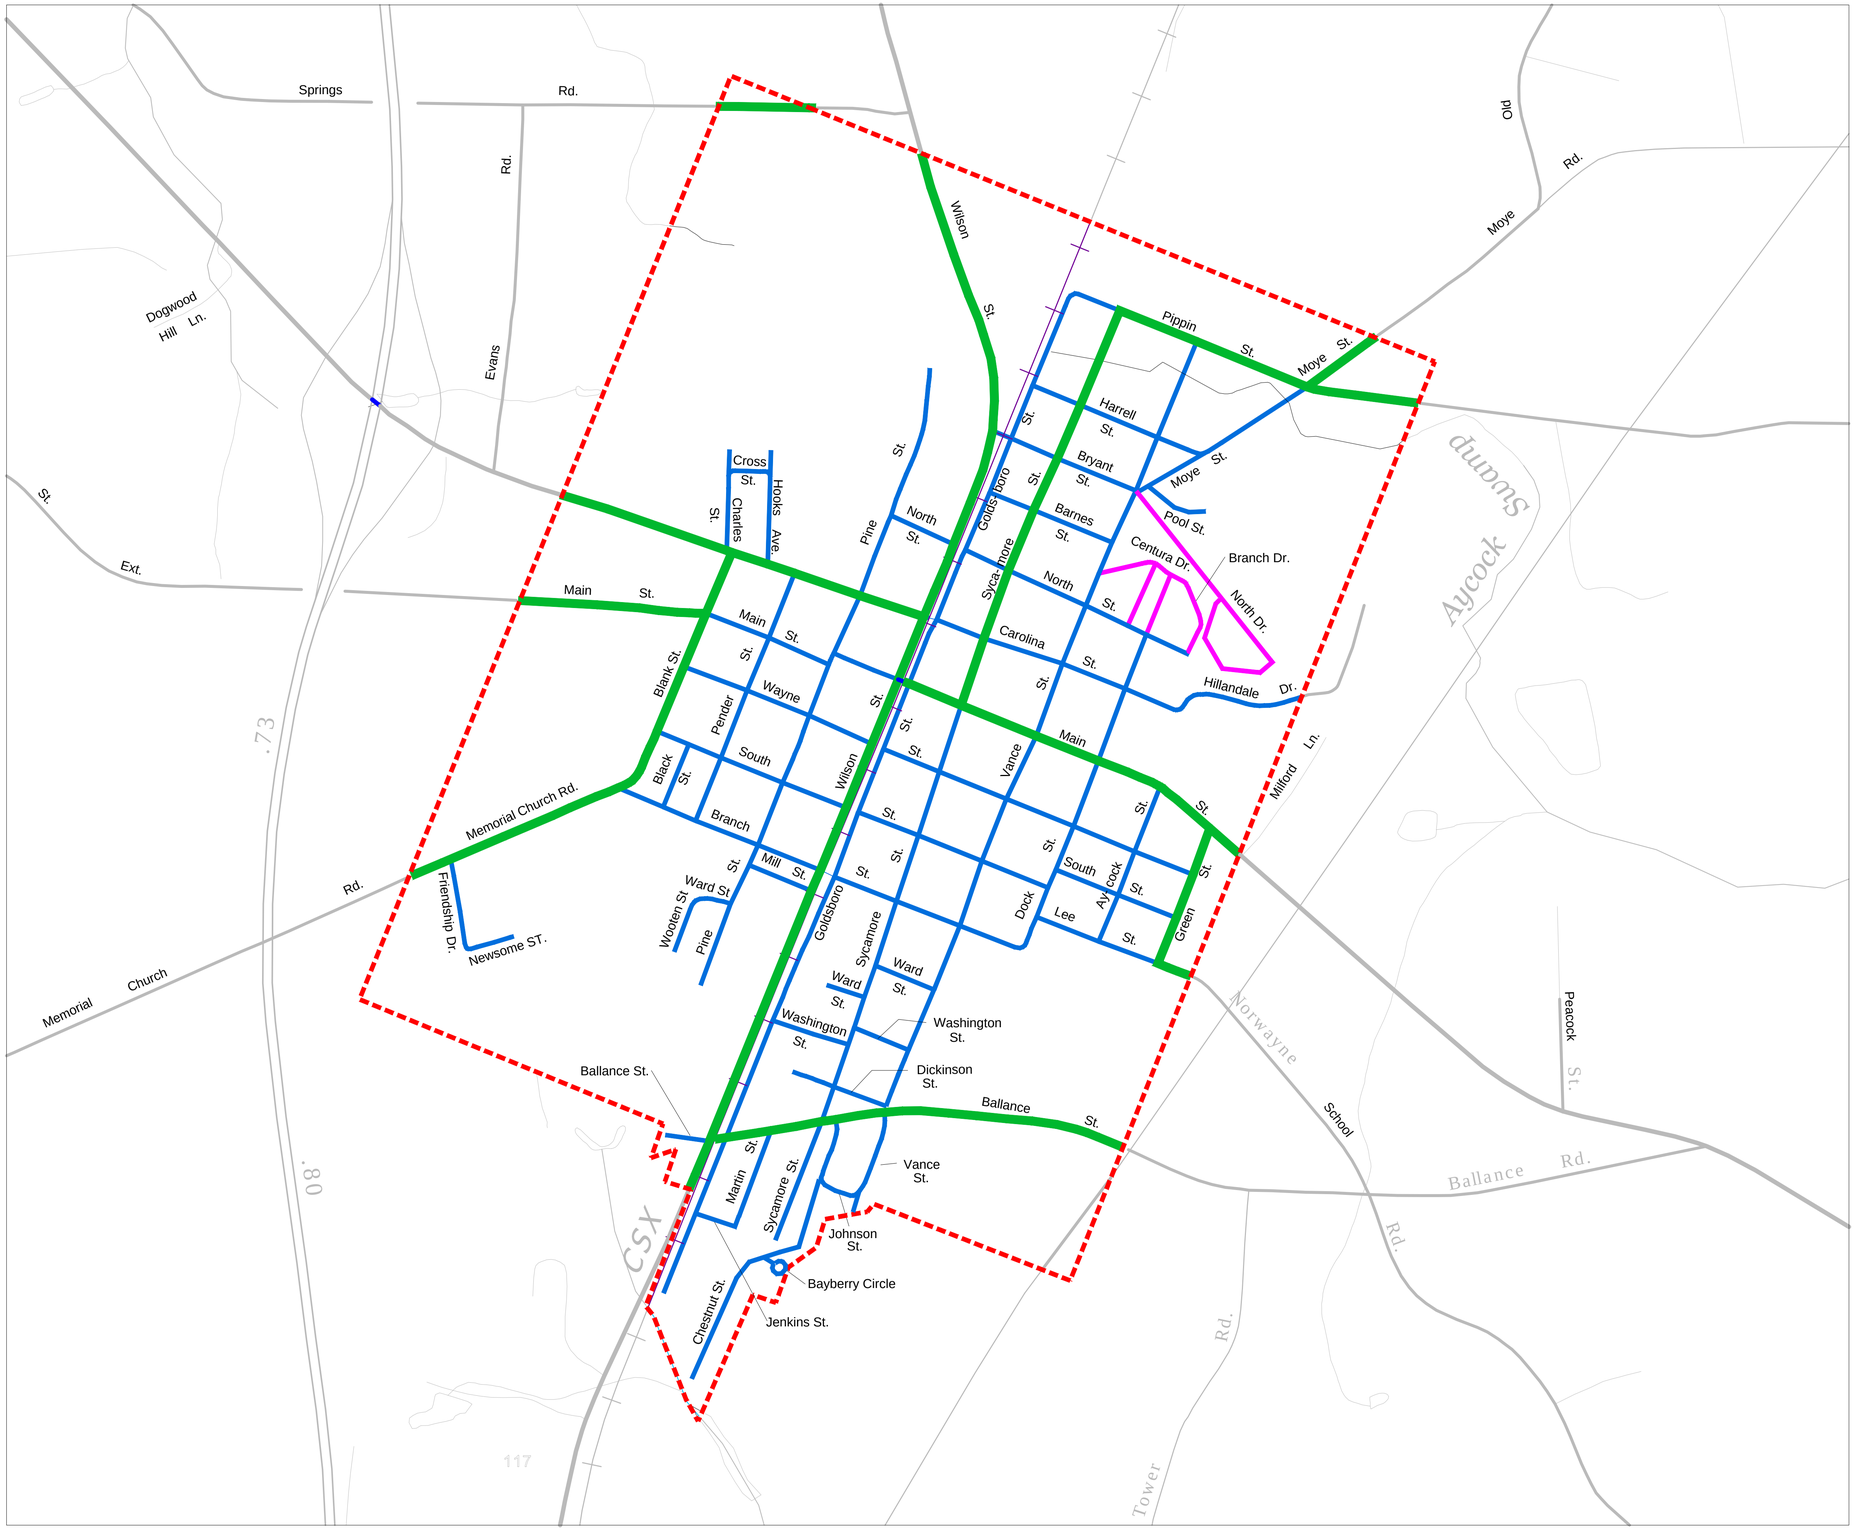

GRAPHIC SCALE

500 0 250 500 1000 2000

(IN FEET)
1 inch = 500 ft.

LEGEND

- TOWN MAINTAINED STREETS
- STATE MAINTAINED HIGHWAY SYSTEM
- PRIVATELY MAINTAINED CEMETARY OR LESS THEN 16'
- TOWN LIMITS

NORTH CAROLINA PROFESSIONAL SEAL L-2550 LAND SURVEYOR WILLIAM H. DIXON

7/15/2015

PROFESSIONAL LAND SURVEYOR

Municipal Engineering Services Company, P.A.
LICENSE NUMBER: C-0281
P.O. BOX 97 GARNER, N.C. 27529 (919) 772-5393
P.O. BOX 349 BOONE, N.C. 28607 (828) 262-1767

POWELL BILL MAP

TOWN OF FREMONT WAYNE COUNTY NORTH CAROLINA

DATE	BY	REV.	DESCRIPTION

BASEMAP

SCALE:	1"=500'
DATE:	7/13/15
DRWN. BY:	R.MOSS
CHKD. BY:	M.MCALLISTER
PROJECT NUMBER	G14083.0
DRAWING NO.	1
SHEET NO.	1