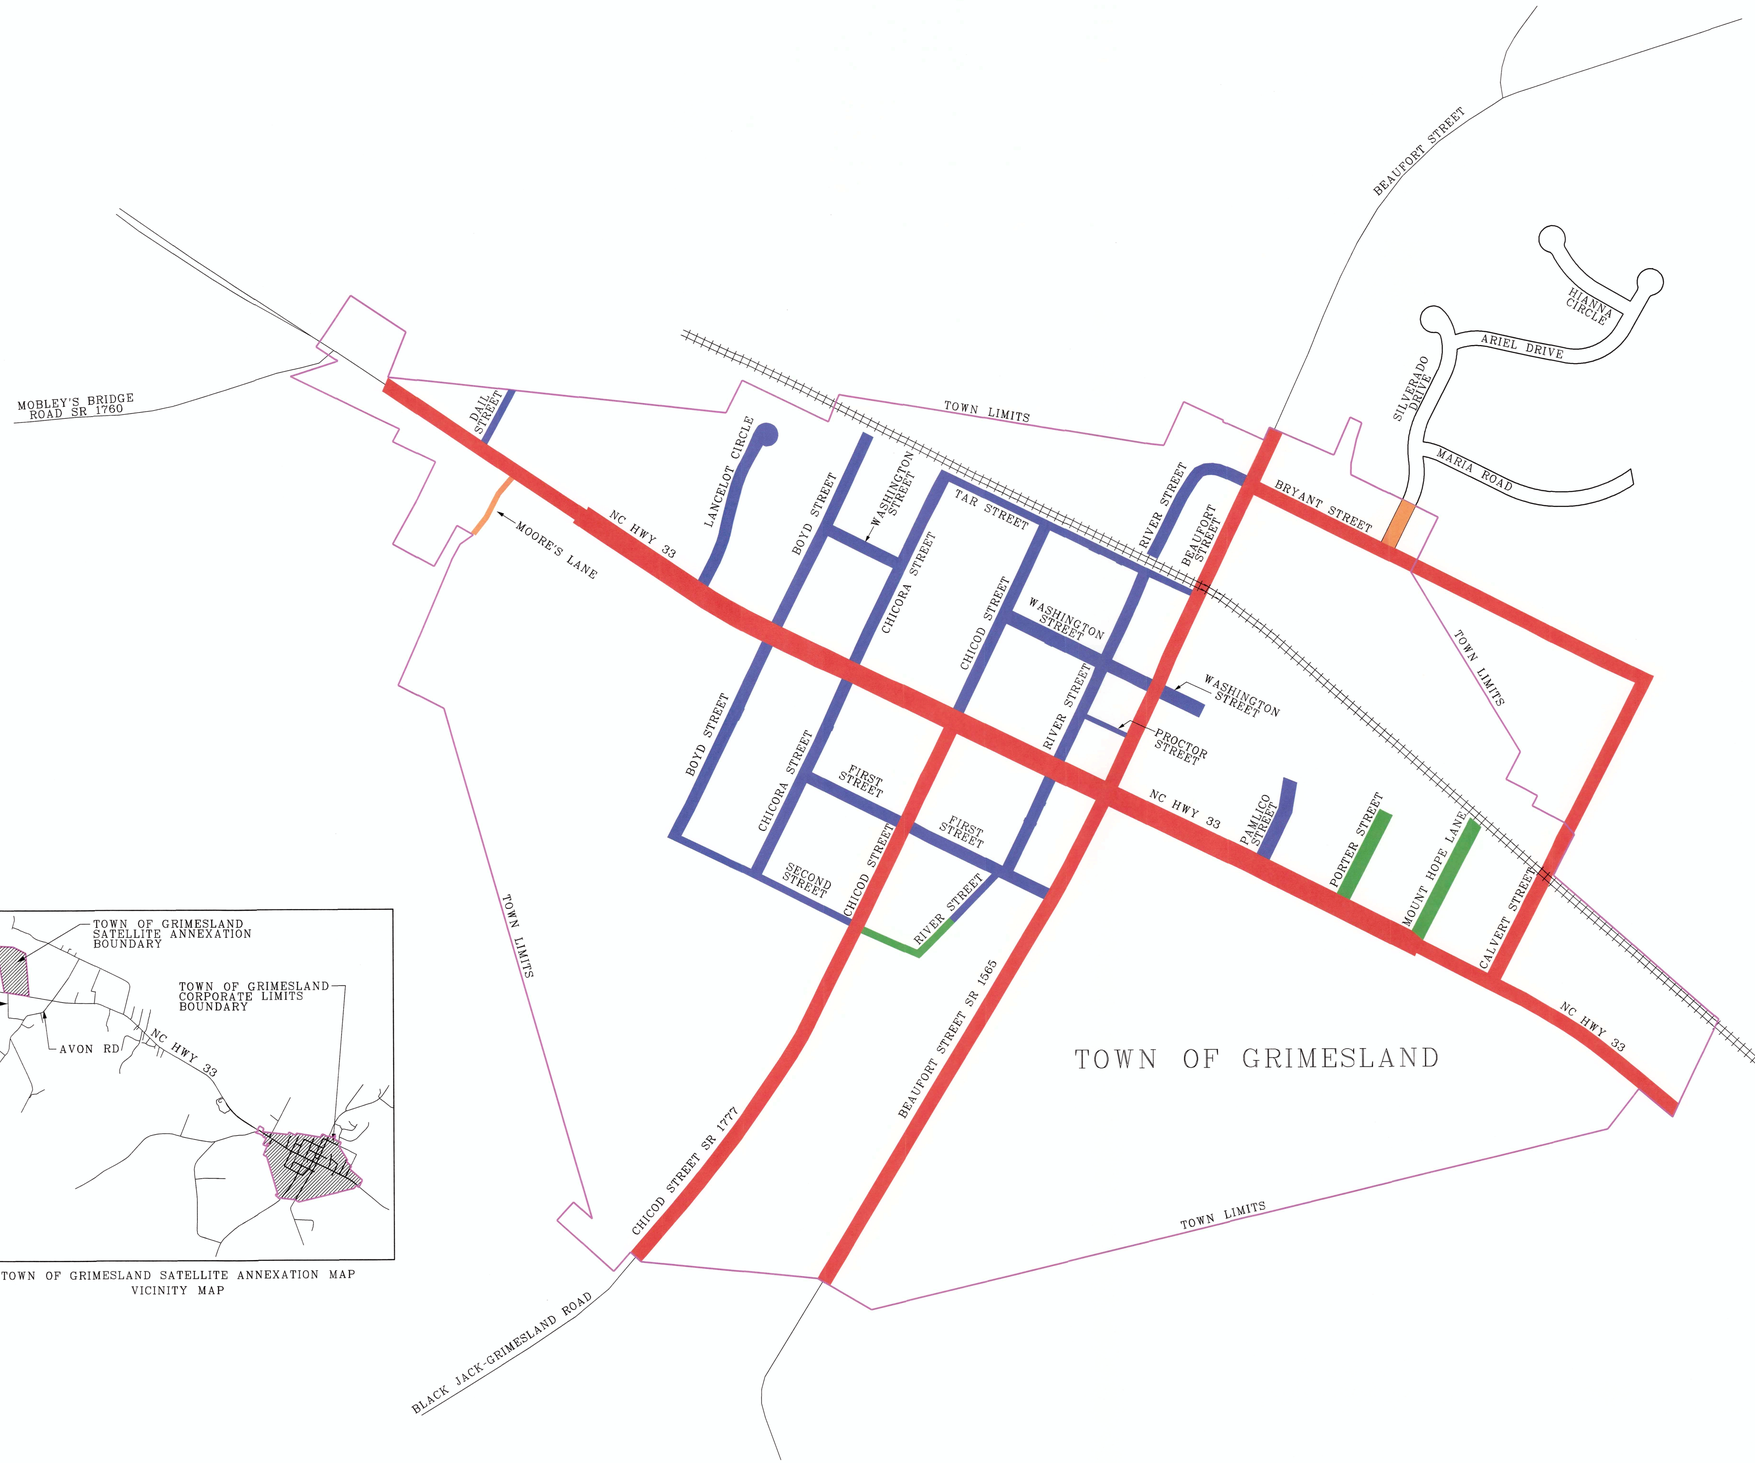

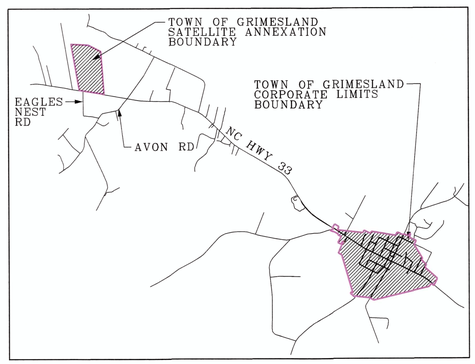

TOWN OF GRIMESLAND SATELLITE ANNEXATION MAP
VICINITY MAP

I HEREBY CERTIFY THAT THIS MAP ACCURATELY REPRESENTS THE STREET SYSTEM MAINTAINED BY THE TOWN OF GRIMESLAND.

DAVID E. TUTEN, PLS
N.C. LICENSE NO. L-4640

07/01/15
DATE

NORTH CAROLINA PROFESSIONAL SEAL L-4640 LAND SURVEYOR DAVID E. TUTEN

REVISIONS			
BY	NO.	DATE	DESCRIPTION

2015 POWELL BILL MAP FOR

TOWN OF GRIMESLAND

GRIMESLAND TOWNSHIP PITT COUNTY NORTH CAROLINA

OWNER: TOWN OF GRIMESLAND
ADDRESS: 7592 PITT STREET
GRIMESLAND, NC 27837
PHONE: (252) 752-6337

STROUD ENGINEERING, P.A.
107-B COMMERCE STREET
GREENVILLE, NORTH CAROLINA 27858
(252) 756-9352
LICENSE NO.C-0647

DESIGNED:	DET
DRAWN:	LHJ
APPROVED:	DET
DATE:	5/28/15
SCALE:	1"=300'
SHEET	1 OF 1

PROJECT NO.: P1519-002
DRAWING NO.: 001