JOB # N-8417A	
DRAWN:	APPROVED:
LS	RPN

REVISIONS:	
	COMMENTS:
XXX	XXX
XXX	XXX

DATE: JULY 06, 2015 SCALE 1" = 400 FEET

TOWN OF HOBGOOD

(STREET MAP)

PALMYRA TOWNSHIP – HALIFAX COUNTY, NORTH CAROLINA

ROANOKE LAND SURVEYING

P.O. BOX 1193
WILLIAMSTON, N.C.

PH. (252) 792-2276
PH. (252) 794-9664

CELL PHONE
(252) 802-0196

TOWN OF HOBGOOD

VICINITY MAP

(NOT TO SCALE)

400 0 400 800 1200

GRAPHIC SCALE–FEET

STATE OF NORTH CAROLINA

COUNTY OF HALIFAX

This is to certify that I am a Registered Professional Engineer or Land Surveyor pursuant to the laws of the State of North Carolina; that I have examined the mileage statements and maps referred to in Items 4, 5, and 6 above; that I have made actual measurements and examinations of non-State system streets in the above municipality and from said examinations and measurements, the statements and distances contained in said table are correct; and that the map and the mileage statements are correct within a possible error of one-hundredth of a mile per mile.

WITNESS my hand and seal, this the 06 day of July 20 15

(SEAL)

Registered Professional Engineer or Land Surveyor

NORTH CAROLINA PROFESSIONAL SEAL L-2740 LAND SURVEYOR RANDOLPH P. NICHOLSON

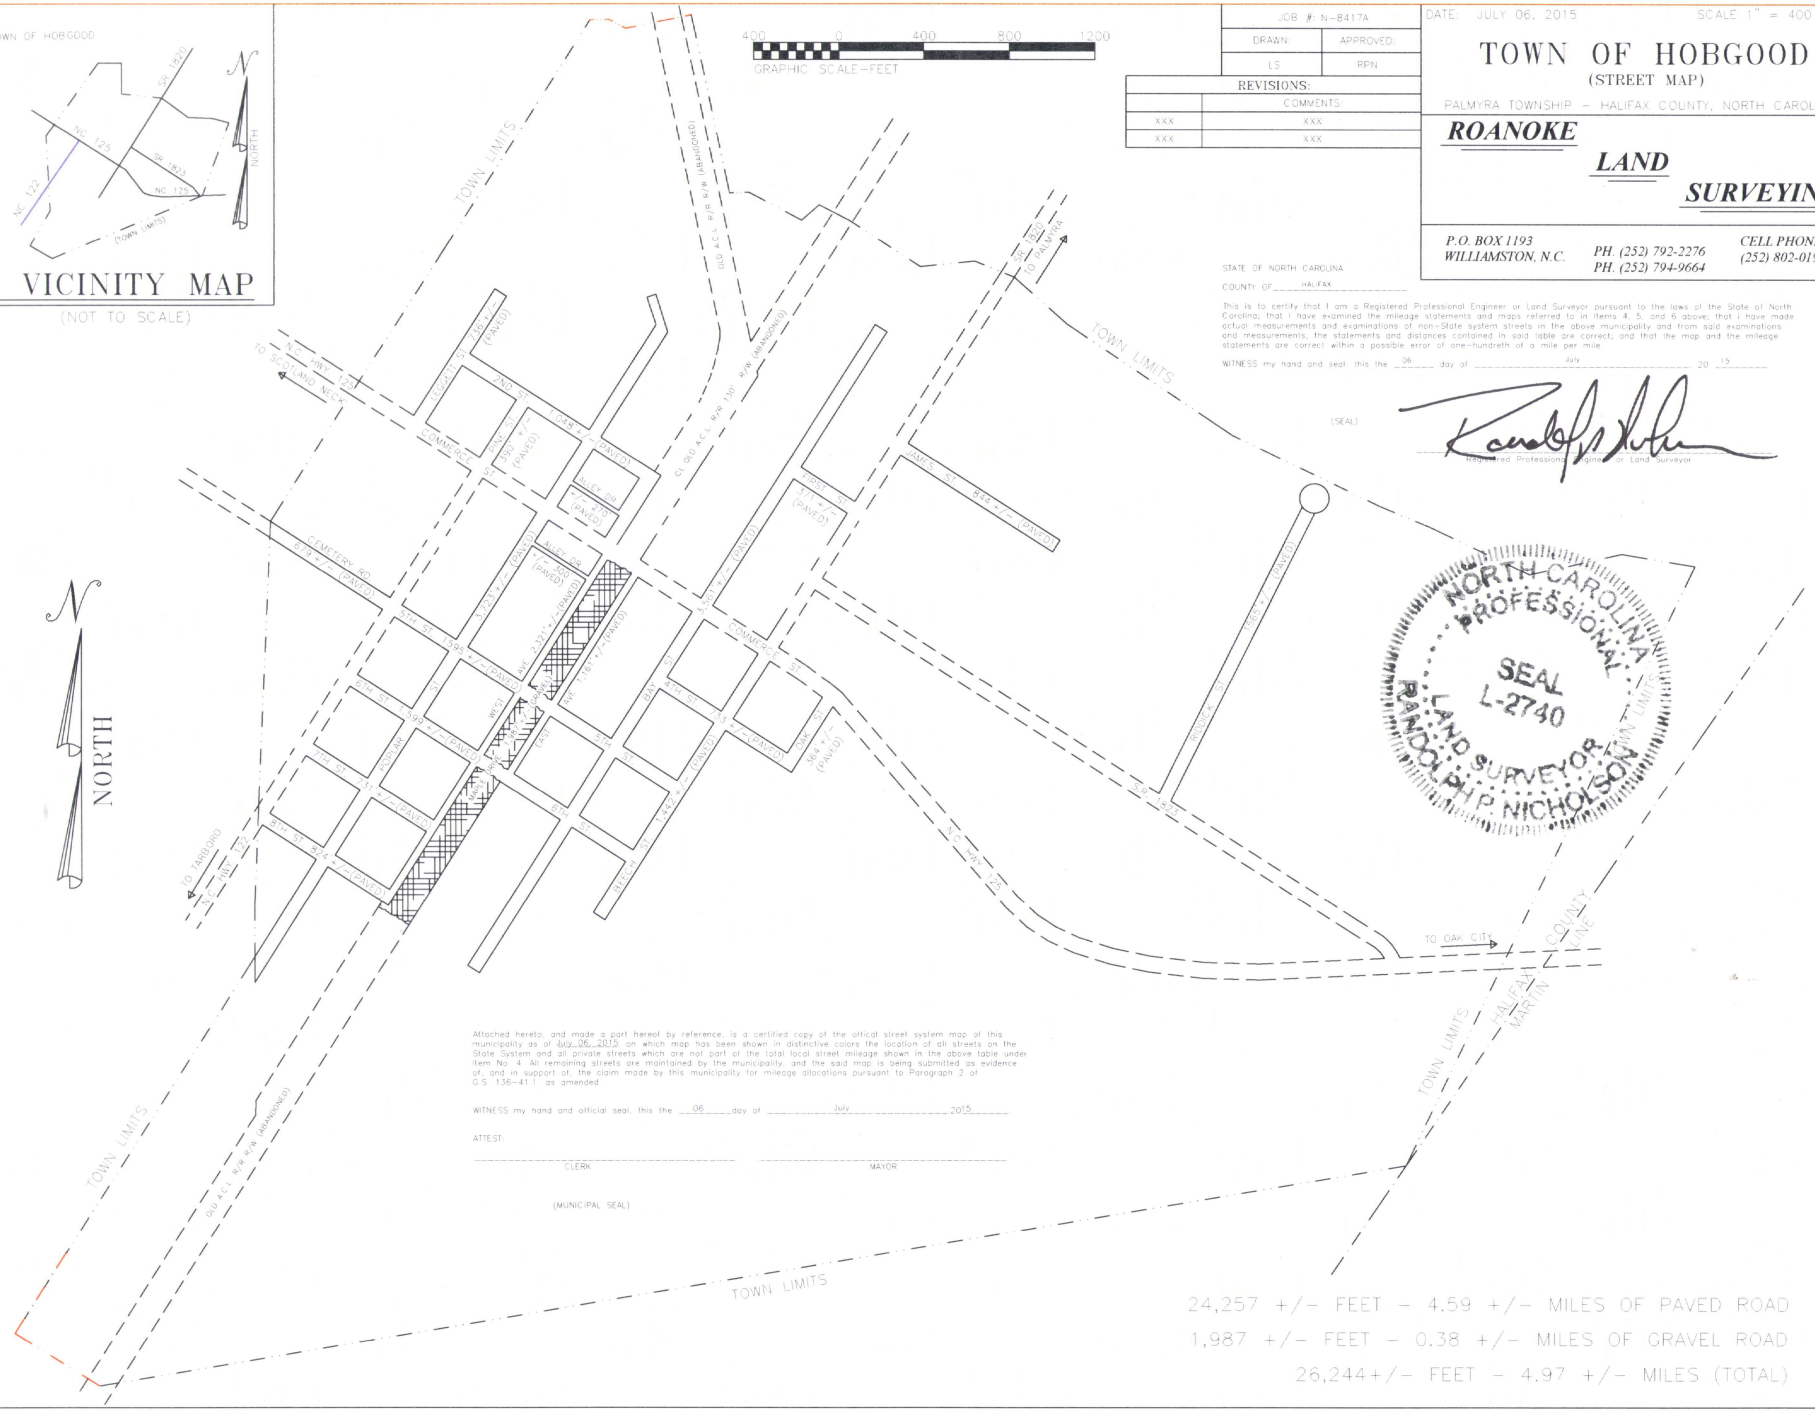

Attached hereto, and made a part hereof by reference, is a certified copy of the official street system map of this municipality as of July 06, 2015 on which map has been shown in distinctive colors the location of all streets on the State System and all private streets which are not part of the total local street mileage shown in the above table under Item No. 4. All remaining streets are maintained by the municipality, and the said map is being submitted as evidence of, and in support of, the claim made by this municipality for mileage allocations pursuant to Paragraph 2 of G.S. 136-41.1 as amended.

WITNESS my hand and official seal, this the 06 day of July 2015

ATTEST:

CLERK MAYOR

(MUNICIPAL SEAL)

24,257 +/– FEET – 4.59 +/– MILES OF PAVED ROAD

1,987 +/– FEET – 0.38 +/– MILES OF GRAVEL ROAD

26,244+/– FEET – 4.97 +/– MILES (TOTAL)