MAP OF

THE TOWN OF KENANSVILLE

KENANSVILLE TOWNSHIP, DUPLIN COUNTY, NORTH CAROLINA

SCALE: 1 INCH = 500 FEET

500 250 0 500 1000 1500

GRAPHIC SCALE IN FEET

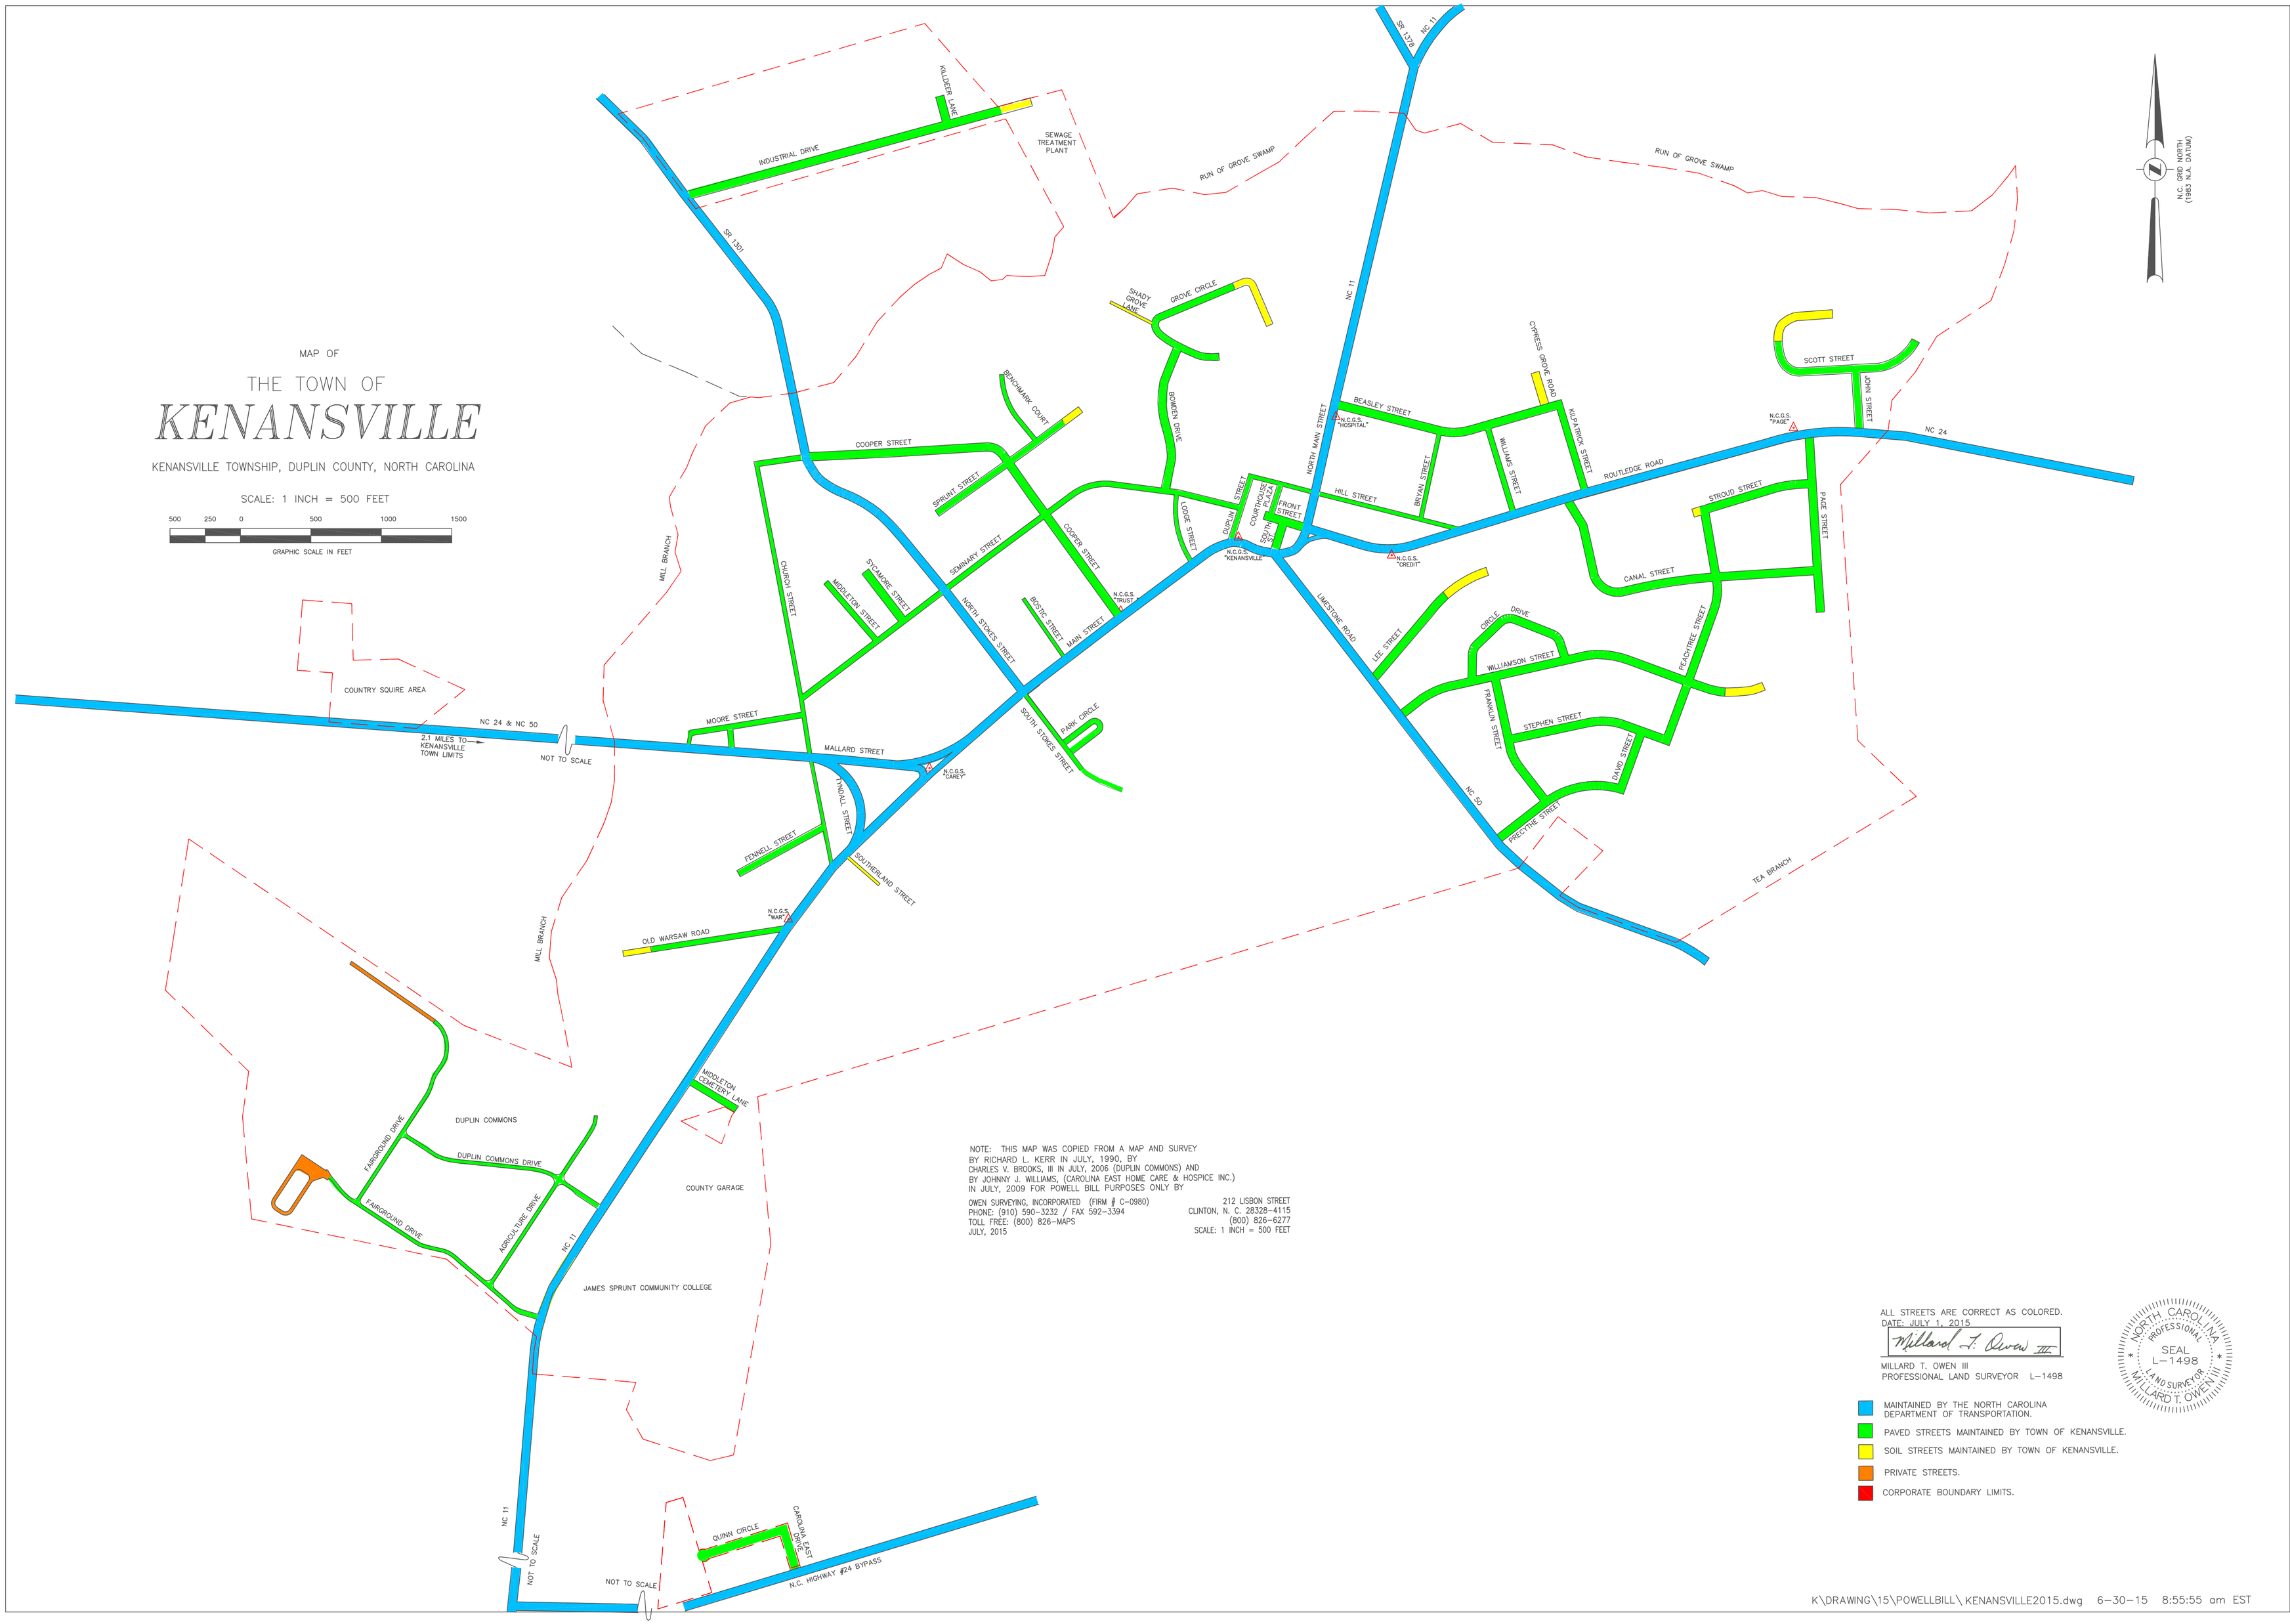

NOTE: THIS MAP WAS COPIED FROM A MAP AND SURVEY BY RICHARD L. KERR IN JULY, 1990, BY CHARLES V. BROOKS, III IN JULY, 2006 (DUPLIN COMMONS) AND BY JOHNNY J. WILLIAMS, (CAROLINA EAST HOME CARE & HOSPICE INC.) IN JULY, 2009 FOR POWELL BILL PURPOSES ONLY BY

OWEN SURVEYING, INCORPORATED (FIRM # C-0980)
PHONE: (910) 590-3232 / FAX 592-3394
TOLL FREE: (800) 826-MAPS
JULY, 2015

212 LISBON STREET
CLINTON, N. C. 28328-4115
(800) 826-6277
SCALE: 1 INCH = 500 FEET

ALL STREETS ARE CORRECT AS COLORED.
DATE: JULY 1, 2015

Millard T. Owen III

MILLARD T. OWEN III
PROFESSIONAL LAND SURVEYOR L-1498

NORTH CAROLINA PROFESSIONAL SEAL L-1498 LAND SURVEYOR MILLARD T. OWEN III

- MAINTAINED BY THE NORTH CAROLINA DEPARTMENT OF TRANSPORTATION.
- PAVED STREETS MAINTAINED BY TOWN OF KENANSVILLE.
- SOIL STREETS MAINTAINED BY TOWN OF KENANSVILLE.
- PRIVATE STREETS.
- CORPORATE BOUNDARY LIMITS.

K\DRAWING\15\POWELLBILL\KENANSVILLE2015.dwg 6-30-15 8:55:55 am EST

DWG NO: 140H

DRAWN GKO
CHECKED MTO

REVISED
06-11-08
06-02-09
06-21-10
06-29-12
06-30-13
06-30-14

OWEN SURVEYING, INC.
212 LISBON STREET
CLINTON, N.C. 28328-4115
PHONE: (910) 590-3232

DATE: 07/01/15
SCALE: 1" = 500'

THE TOWN OF
KENANSVILLE
KENANSVILLE TOWNSHIP, DUPLIN COUNTY, NORTH CAROLINA

POWELL BILL MAP

DRAWING NO:
140-H

SHEET 1 OF 1