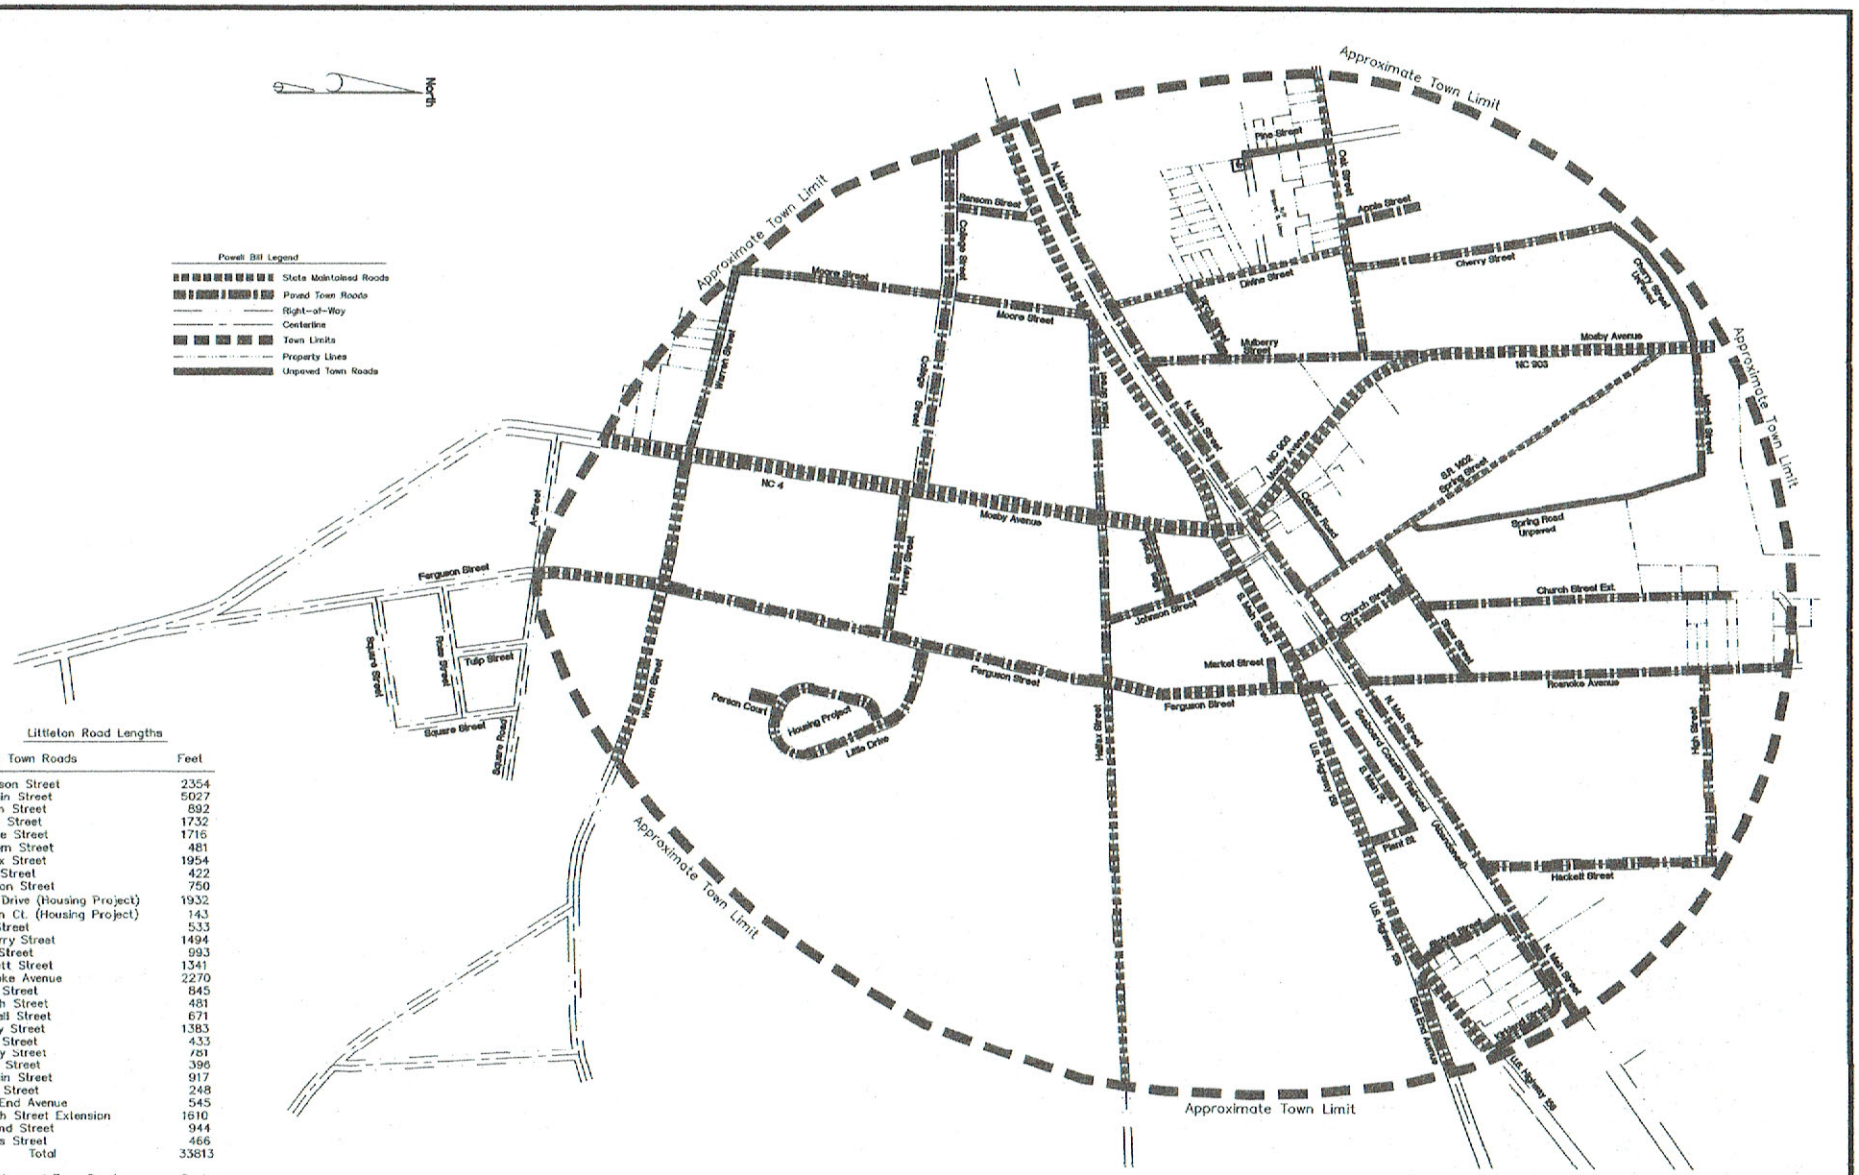

Littleton Road Lengths

Paved Town Roads	Feet
Furgeson Street	2354
N. Main Street	5027
Warren Street	892
Moore Street	1732
College Street	1716
Ransom Street	481
Halifax Street	1954
Miles Street	422
Johnson Street	750
Little Drive (Housing Project)	1932
Person Ct. (Housing Project)	143
Oak Street	533
Mulberry Street	1494
High Street	993
Hackett Street	1341
Roanoke Avenue	2270
Shaw Street	845
Church Street	481
Mitchell Street	671
Cherry Street	1383
Birch Street	433
Harvey Street	781
Apple Street	396
S. Main Street	917
Plant Street	248
East End Avenue	545
Church Street Extension	1610
Kirkland Street	944
Stokes Street	466
Total	33813

Unpaved Town Roads	Feet
Pine Street	465
College Street	74
Market Street	127
Cherry Street	790
Center Road	512
Spring Road	1558
Total	3526

NOTE: MAP IS BASED ON FIELD SURVEY DATA, OLD TOWN MAPS AND AERIALS.

GRAPHIC SCALE

(IN FEET)
1 inch = 300 ft.

Horz. Scale:	1"=300'
Vertical Scale:	N/A
Date:	July 20, 2015
Project No.:	P150082
Drawn by:	LFH
Checked by:	MAR
Sheet:	

NORTH CAROLINA PROFESSIONAL SEAL 022605 ENGINEER MARK A. RUSSELL

07/21/2015

Powell Bill Certified Street Map

TOWN OF LITTLETON

Halifax County, North Carolina

MGA
Mack Gay Associates, P.A.
Engineering • Surveying • Planning
1657 Thomas A. Betts Pkwy., Rocky Mount, NC 27804 - Firm License: C-0569
Phone: 252-446-3017 · Fax: 252-446-7715 · www.mackgaypa.com