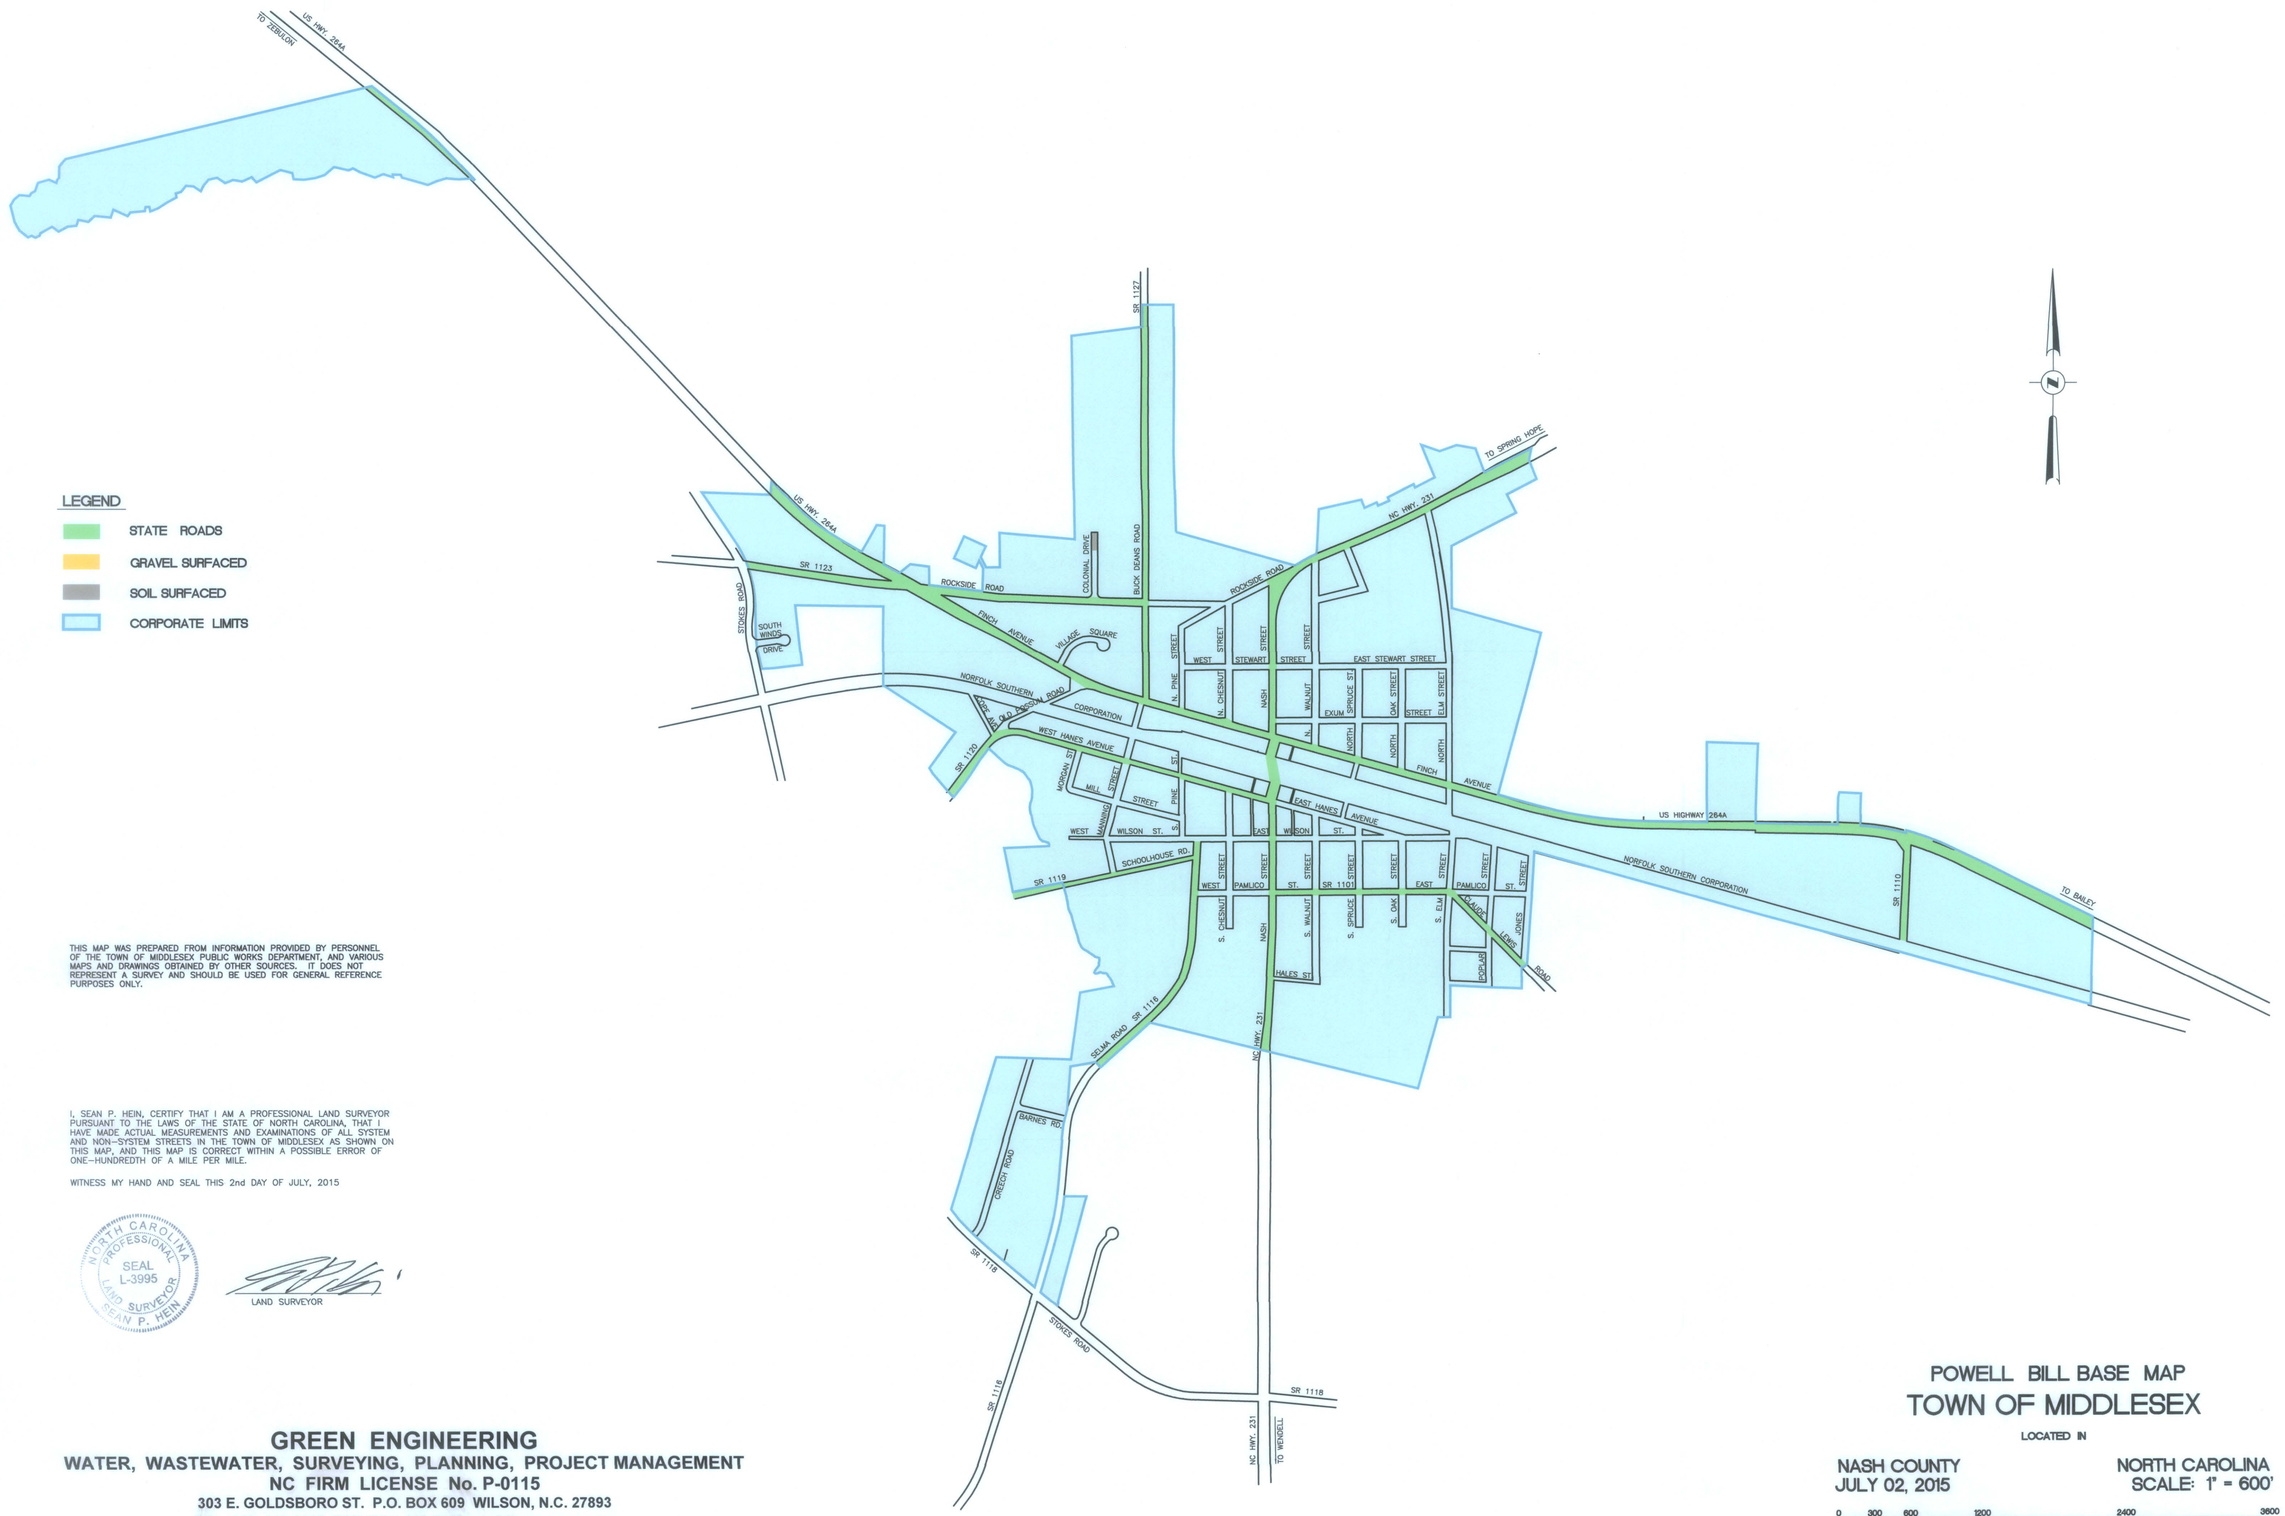

THIS MAP WAS PREPARED FROM INFORMATION PROVIDED BY PERSONNEL OF THE TOWN OF MIDDLESEX PUBLIC WORKS DEPARTMENT, AND VARIOUS MAPS AND DRAWINGS OBTAINED BY OTHER SOURCES. IT DOES NOT REPRESENT A SURVEY AND SHOULD BE USED FOR GENERAL REFERENCE PURPOSES ONLY.

I, SEAN P. HEIN, CERTIFY THAT I AM A PROFESSIONAL LAND SURVEYOR PURSUANT TO THE LAWS OF THE STATE OF NORTH CAROLINA, THAT I HAVE MADE ACTUAL MEASUREMENTS AND EXAMINATIONS OF ALL SYSTEM AND NON-SYSTEM STREETS IN THE TOWN OF MIDDLESEX AS SHOWN ON THIS MAP, AND THIS MAP IS CORRECT WITHIN A POSSIBLE ERROR OF ONE-HUNDREDTH OF A MILE PER MILE.

WITNESS MY HAND AND SEAL THIS 2nd DAY OF JULY, 2015

NORTH CAROLINA PROFESSIONAL SEAL L-3995 LAND SURVEYOR SEAN P. HEIN

LAND SURVEYOR

GREEN ENGINEERING

WATER, WASTEWATER, SURVEYING, PLANNING, PROJECT MANAGEMENT

NC FIRM LICENSE No. P-0115

303 E. GOLDSBORO ST. P.O. BOX 609 WILSON, N.C. 27893

TEL (252) 237-5365 FAX (252) 243-7489 elg3@greeneng.com

POWELL BILL BASE MAP

TOWN OF MIDDLESEX

LOCATED IN

NASH COUNTY
JULY 02, 2015

NORTH CAROLINA
SCALE: 1" = 600'

0 300 600 1200 2400 3600

green Engineering
47-026

Plot Scale=1:1 CTB=IE2011.ctb Linetype Scale=1/2 Pattern\MIDDL\15058\CAD File Name=15058-PB.dwg Layout=24X36 Official FINAL Plotted by SEAN P. HEIN on Thursday, July 02, 2015@5:07:17 AM