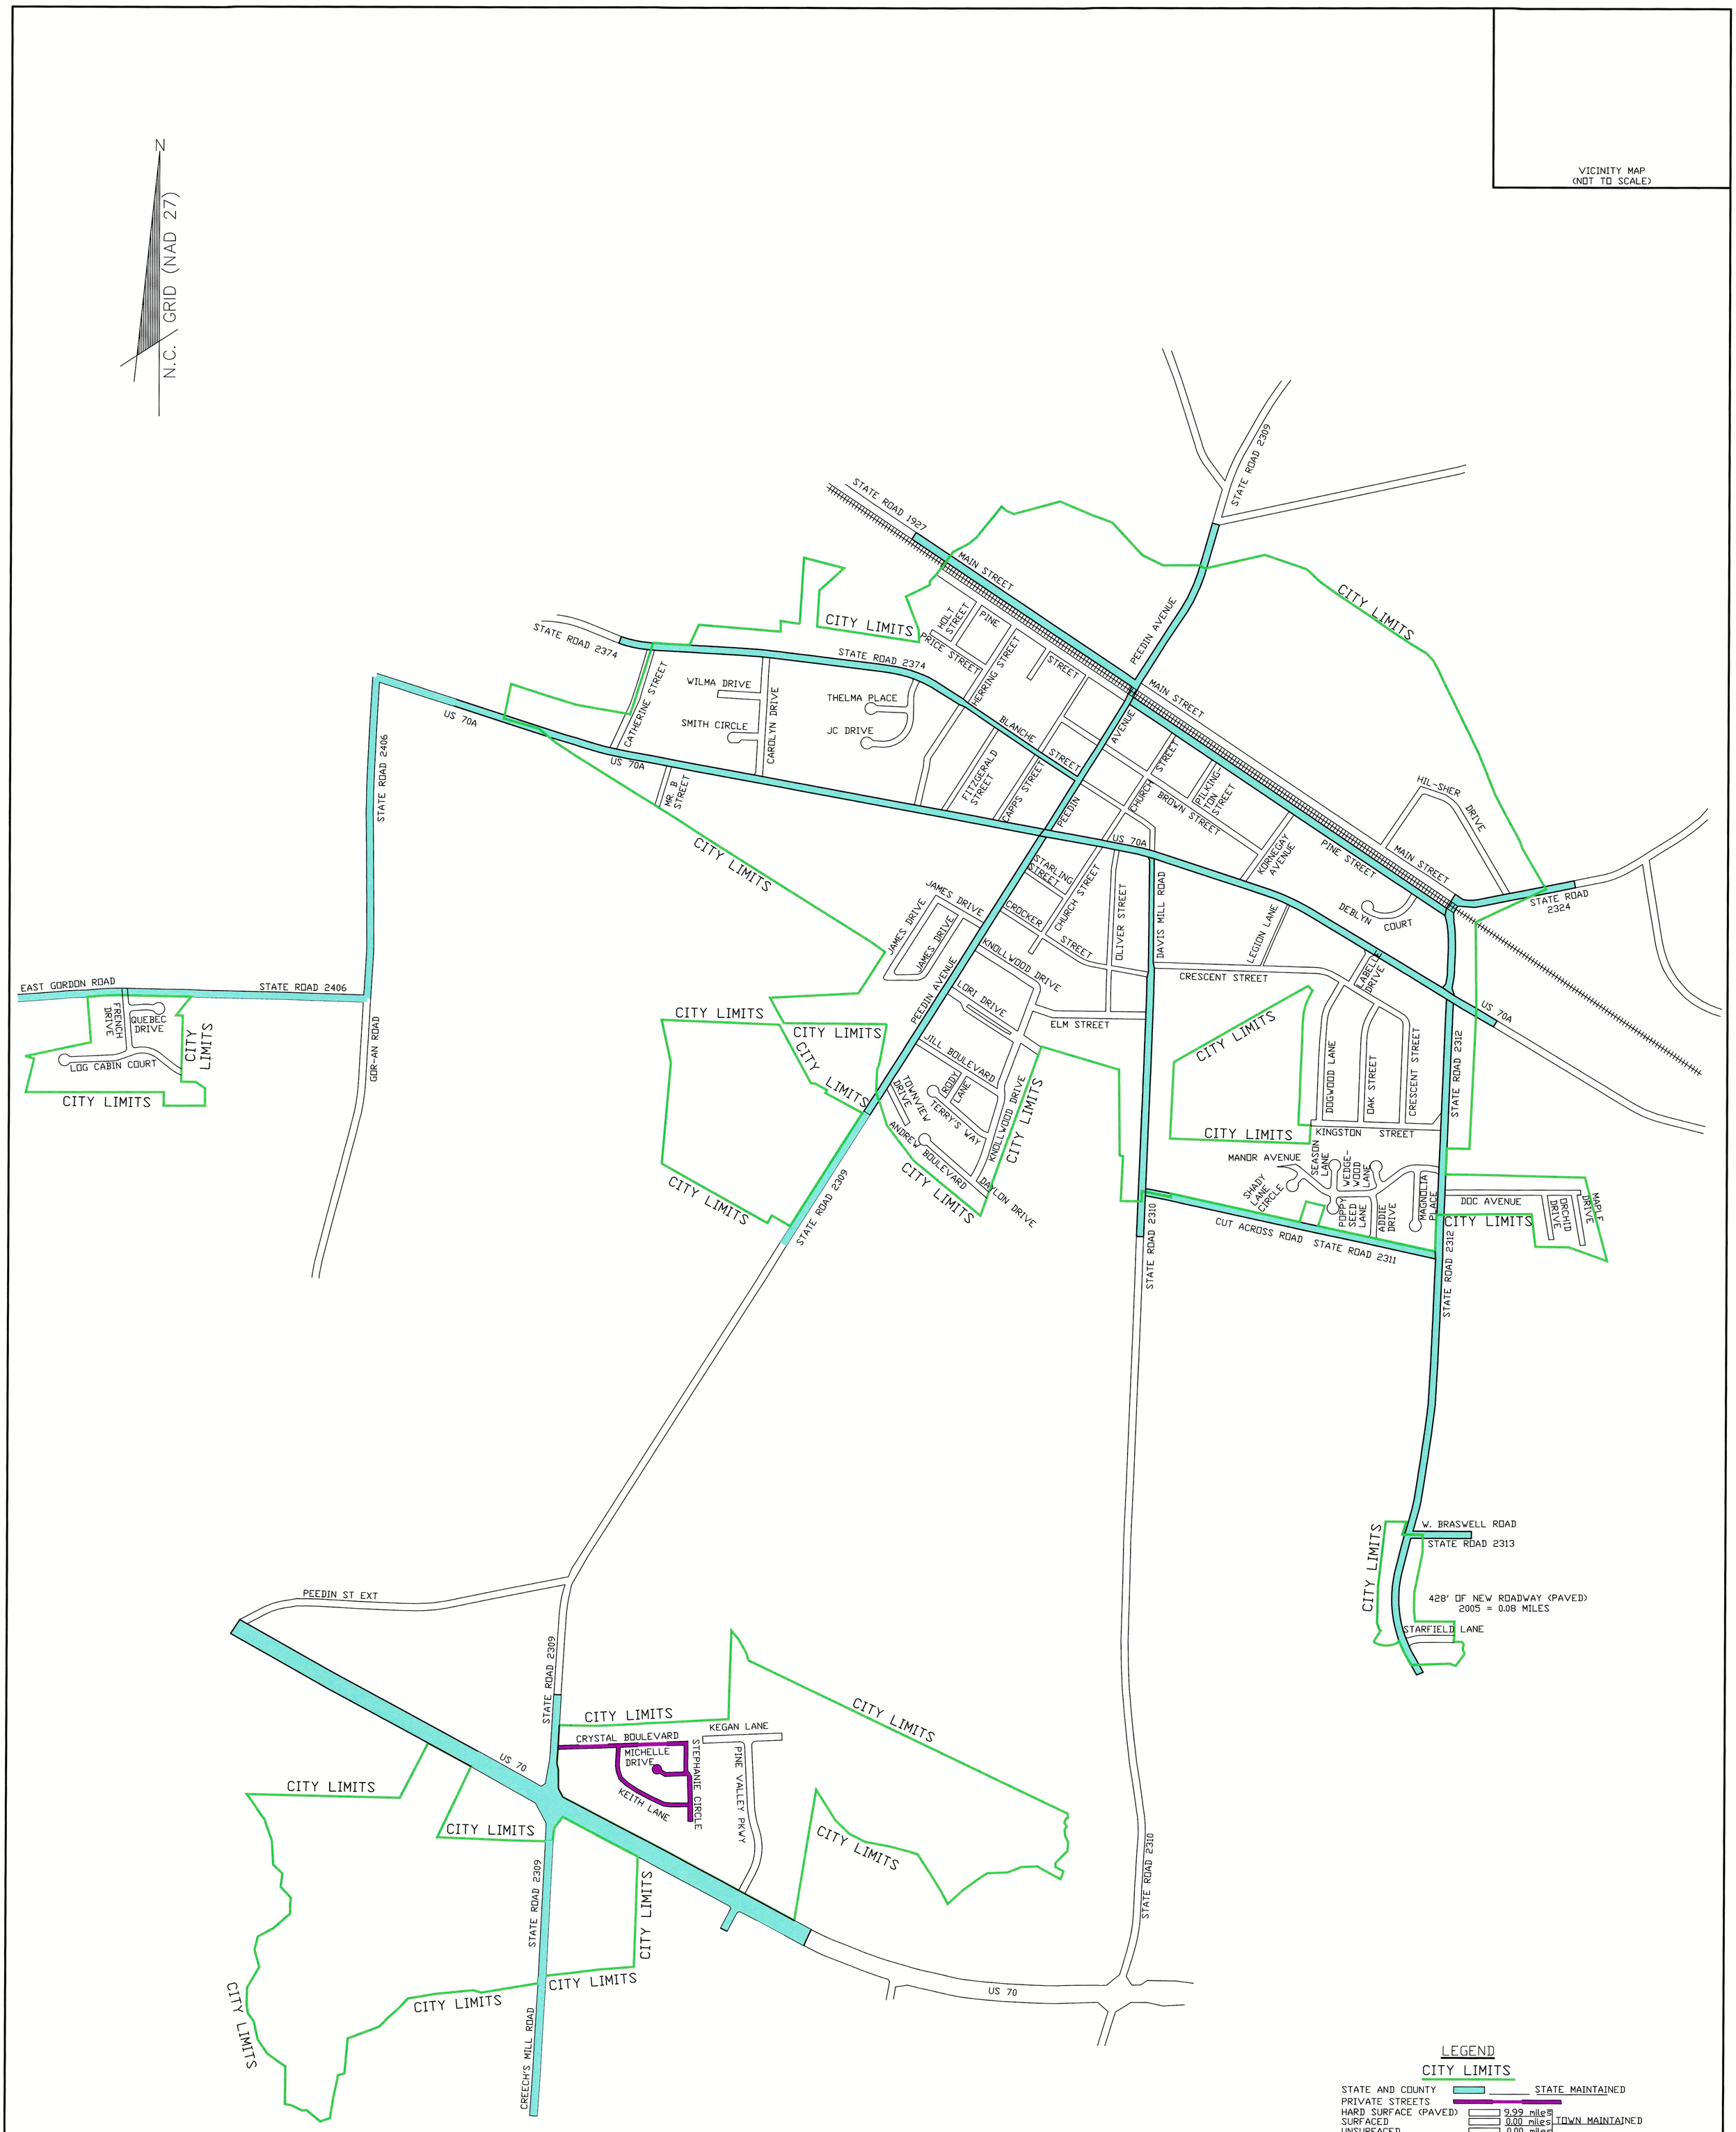

THIS MAP WAS PREPARED FROM OTHER RESOURCES.

DATE	REVISION	INITIAL
7/26/02	Revised City Limits / Private Roads	DDG
8/16/02	Revised Text Size	DDG
7/7/04	ADDED LAURA/MARK SUBDIVISION ROADS	DDG
7/12/05	Added City Limits/Starfield Lane	DMB
7/11/06	Added Three areas of new City Limits	MWH
7/10/08	Four new City Limit areas, one of sts	MWH
7/1/10	Added Pine South Ph 2B Sub'd Roads	MWH

McKIM&CREED
1730 Varsity Drive, Suite 500
Raleigh, North Carolina 27606
Phone: (919)233-8091, Fax: (919)233-8031
F-1222

Internet Site: http://www.mckimcreed.com

NORTH CAROLINA PROFESSIONAL SEAL L-2120 LAND SURVEYOR RANDALL S. RAMBEAU SR.
DATE: 7/15/15

POWELL BILL MAP

FOR

TOWN OF PINE LEVEL, NORTH CAROLINA

DATE: JULY 15, 2015 SCALE: 1" = 500'

TOWN OF PINE LEVEL JOHNSTON COUNTY NORTH CAROLINA

PROJECT # : 0557-0013
PROJ. SVYR : RSR,SR.
DRAWN BY : MWH
FIELD BK. :
COMP. FILE : PlneLevel JULY 2015.DWG
SHEET # : 1 OF 1

DWG. # : R.1.3.0.203