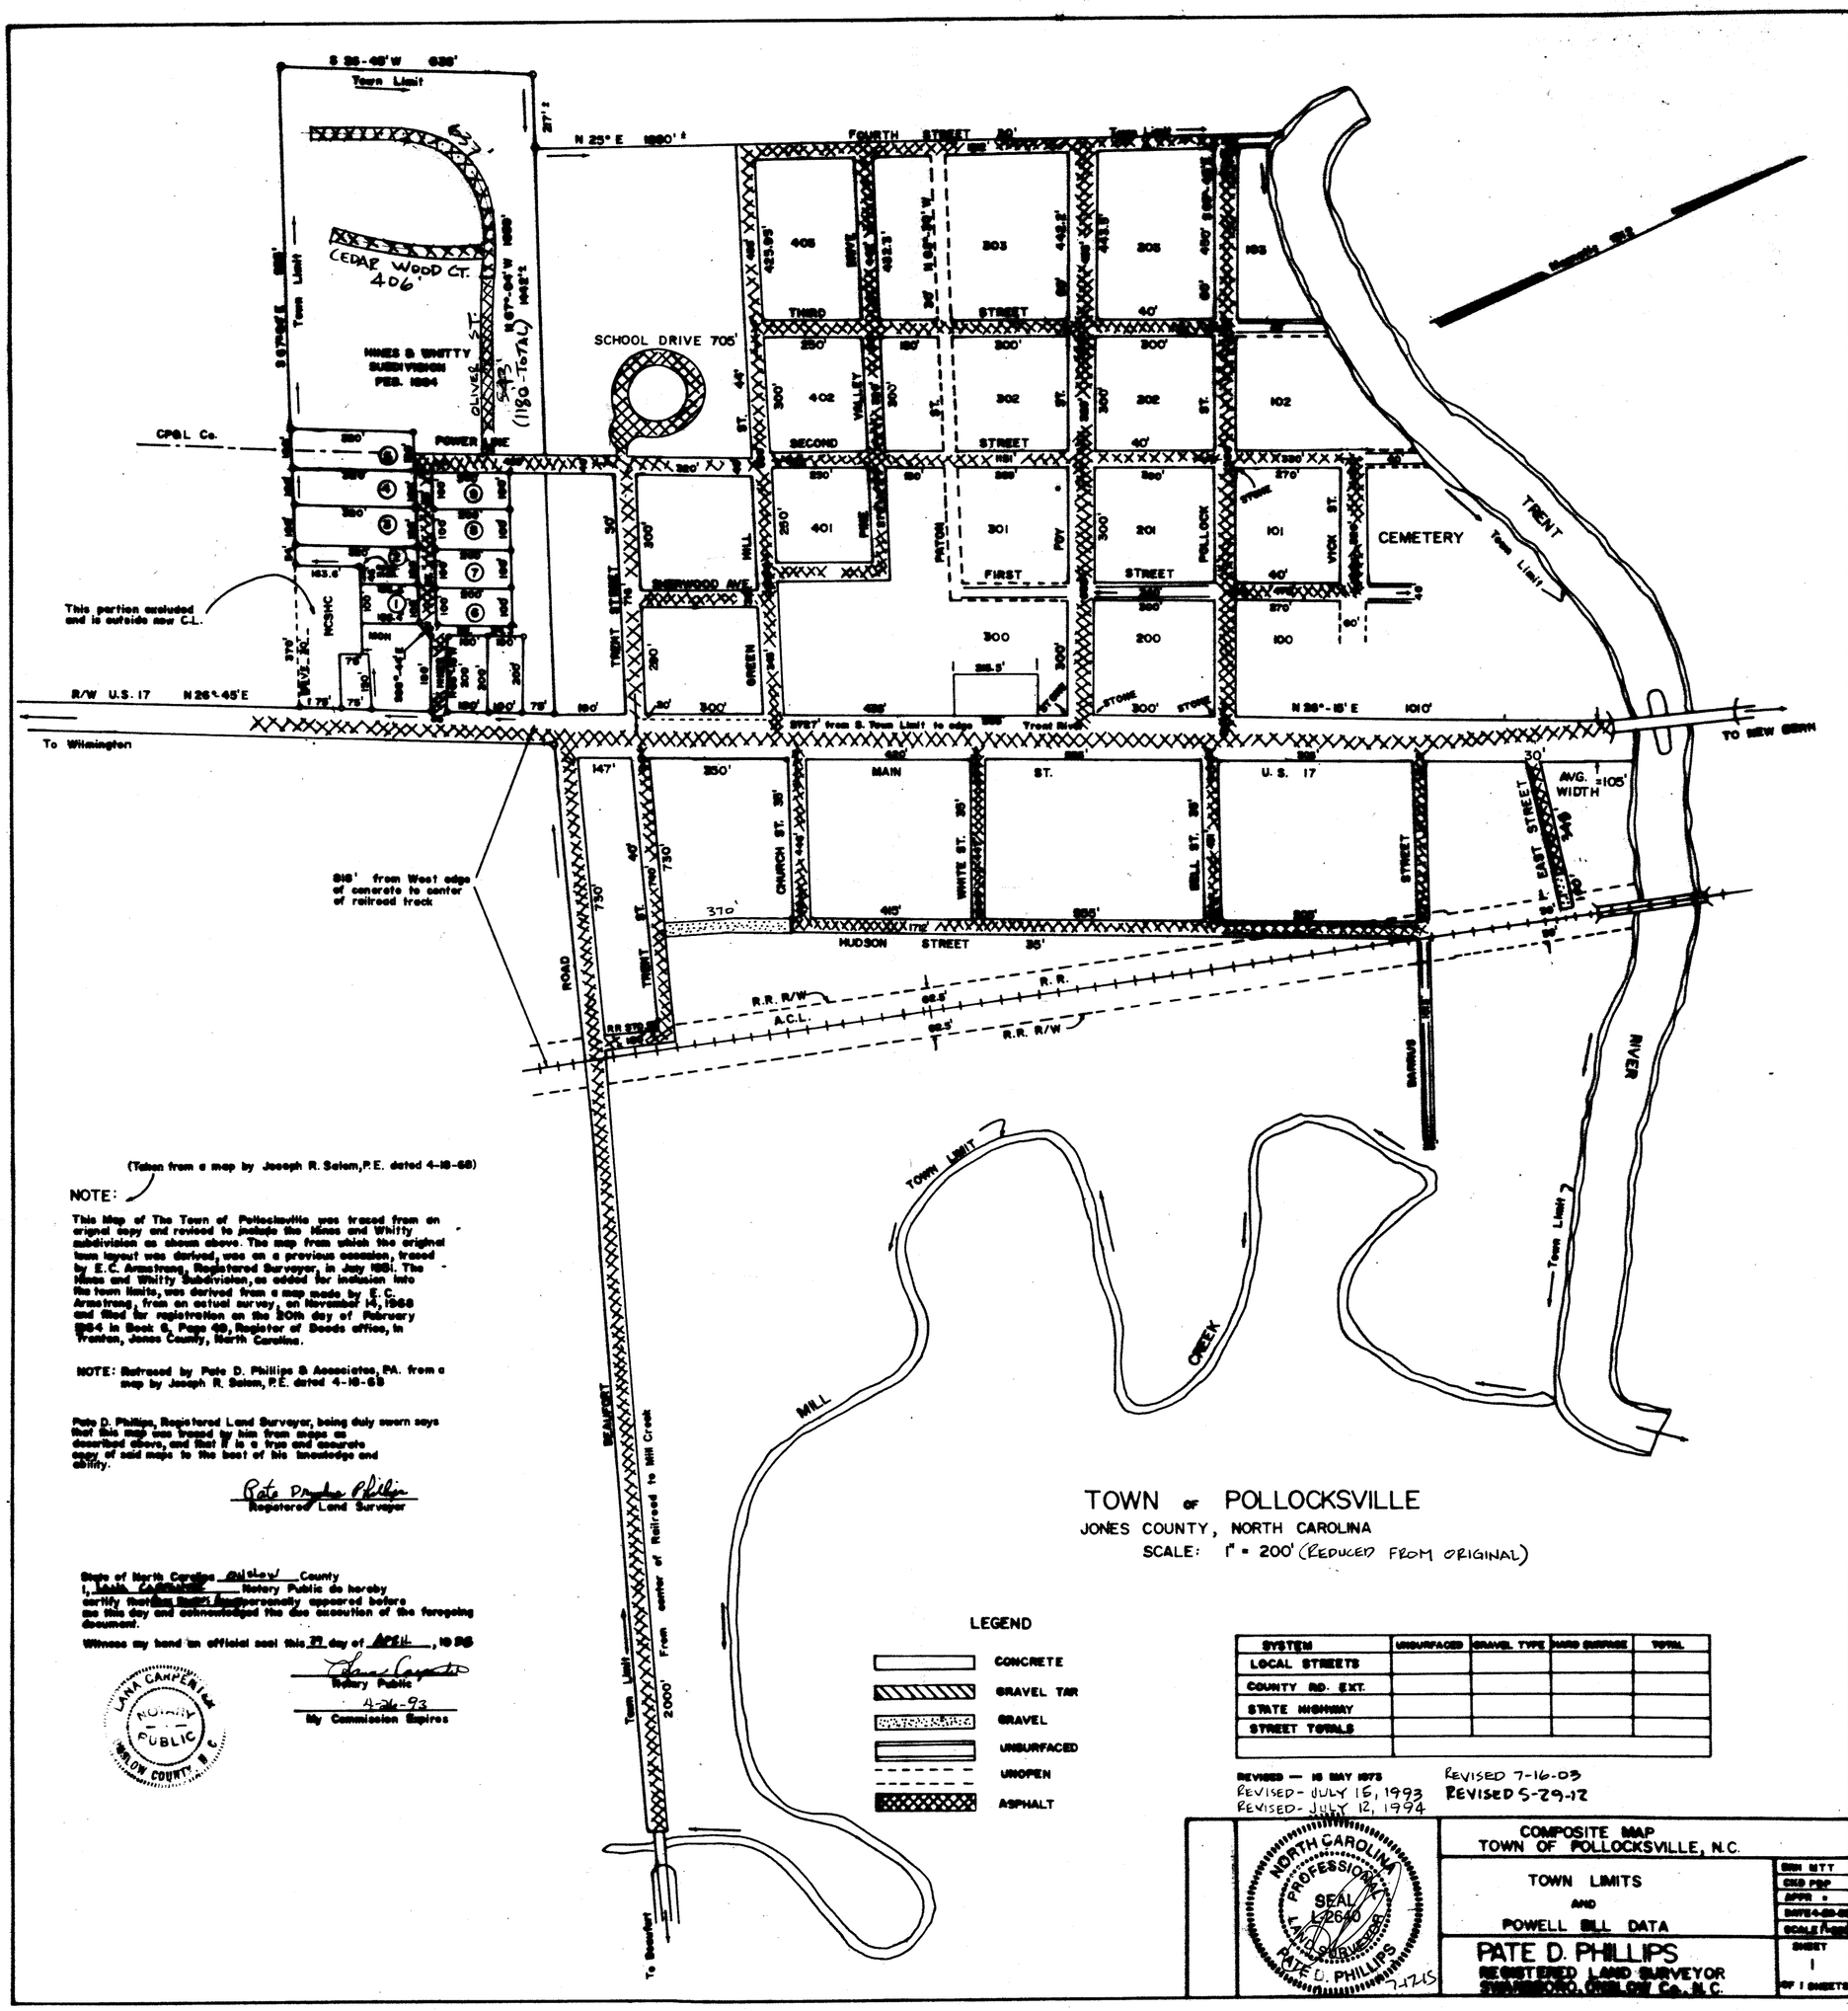

(Taken from a map by Joseph R. Salem, P.E. dated 4-18-68)

NOTE:

This Map of The Town of Pollocksville was traced from an original copy and revised to include the Hines and Whitty subdivision as shown above. The map from which the original town layout was derived, was on a previous occasion, traced by E.C. Armstrong, Registered Surveyor, in July 1951. The Hines and Whitty Subdivision, as added for inclusion into the town limits, was derived from a map made by E.C. Armstrong, from an actual survey, on November 14, 1963 and filed for registration on the 20th day of February 1964 in Book 6, Page 49, Register of Deeds office, in Trenton, Jones County, North Carolina.

NOTE: Retraced by Pate D. Phillips & Associates, PA. from a map by Joseph R. Salem, P.E. dated 4-18-68

Pate D. Phillips, Registered Land Surveyor, being duly sworn says that this map was traced by him from maps as described above, and that it is a true and accurate copy of said maps to the best of his knowledge and ability.

Pate D. Phillips
Registered Land Surveyor

State of North Carolina Onslow County
I, Lana Campbell Notary Public do hereby certify that Pate D. Phillips personally appeared before me this day and acknowledged the due execution of the foregoing document.

Witness my hand an official seal this 27 day of APRIL, 1993

Lana Campbell
Notary Public
4-26-93
My Commission Expires

LANA CAMPBELL NOTARY PUBLIC ONSLOW COUNTY, N.C.

TOWN OF POLLOCKSVILLE
JONES COUNTY, NORTH CAROLINA
SCALE: 1" = 200' (REDUCED FROM ORIGINAL)

88-73