NORTH CAROLINA
ROBESON COUNTY

THIS IS TO CERTIFY THAT I AM A PROFESSIONAL LAND SURVEYOR PURSUANT TO THE LAWS OF THE STATE OF NORTH CAROLINA; THAT I HAVE EXAMINED THE MILEAGE STATEMENTS SHOWN HEREON; THAT I HAVE MADE ACTUAL MEASUREMENTS AND EXAMINATIONS OF NON-SYSTEM STREETS IN THE BELOW MUNICIPALITY AND FROM SAID EXAMINATIONS AND MEASUREMENTS THE STATEMENTS CONTAINED ON THE FACE OF THIS MAP ARE CORRECT AND THE DISTANCES SHOWN; AND THAT THE MAP AND MILEAGE STATEMENTS ARE CORRECT WITHIN A POSSIBLE ERROR OF ONE-ONE HUNDREDTH OF A MILE PER MILE.

WITNESS MY HAND AND SEAL THIS 5TH DAY OF JULY, 2010.

NORTH CAROLINA PROFESSIONAL SEAL L 1235 LAND SURVEYOR JOHNNY W. NOBLES

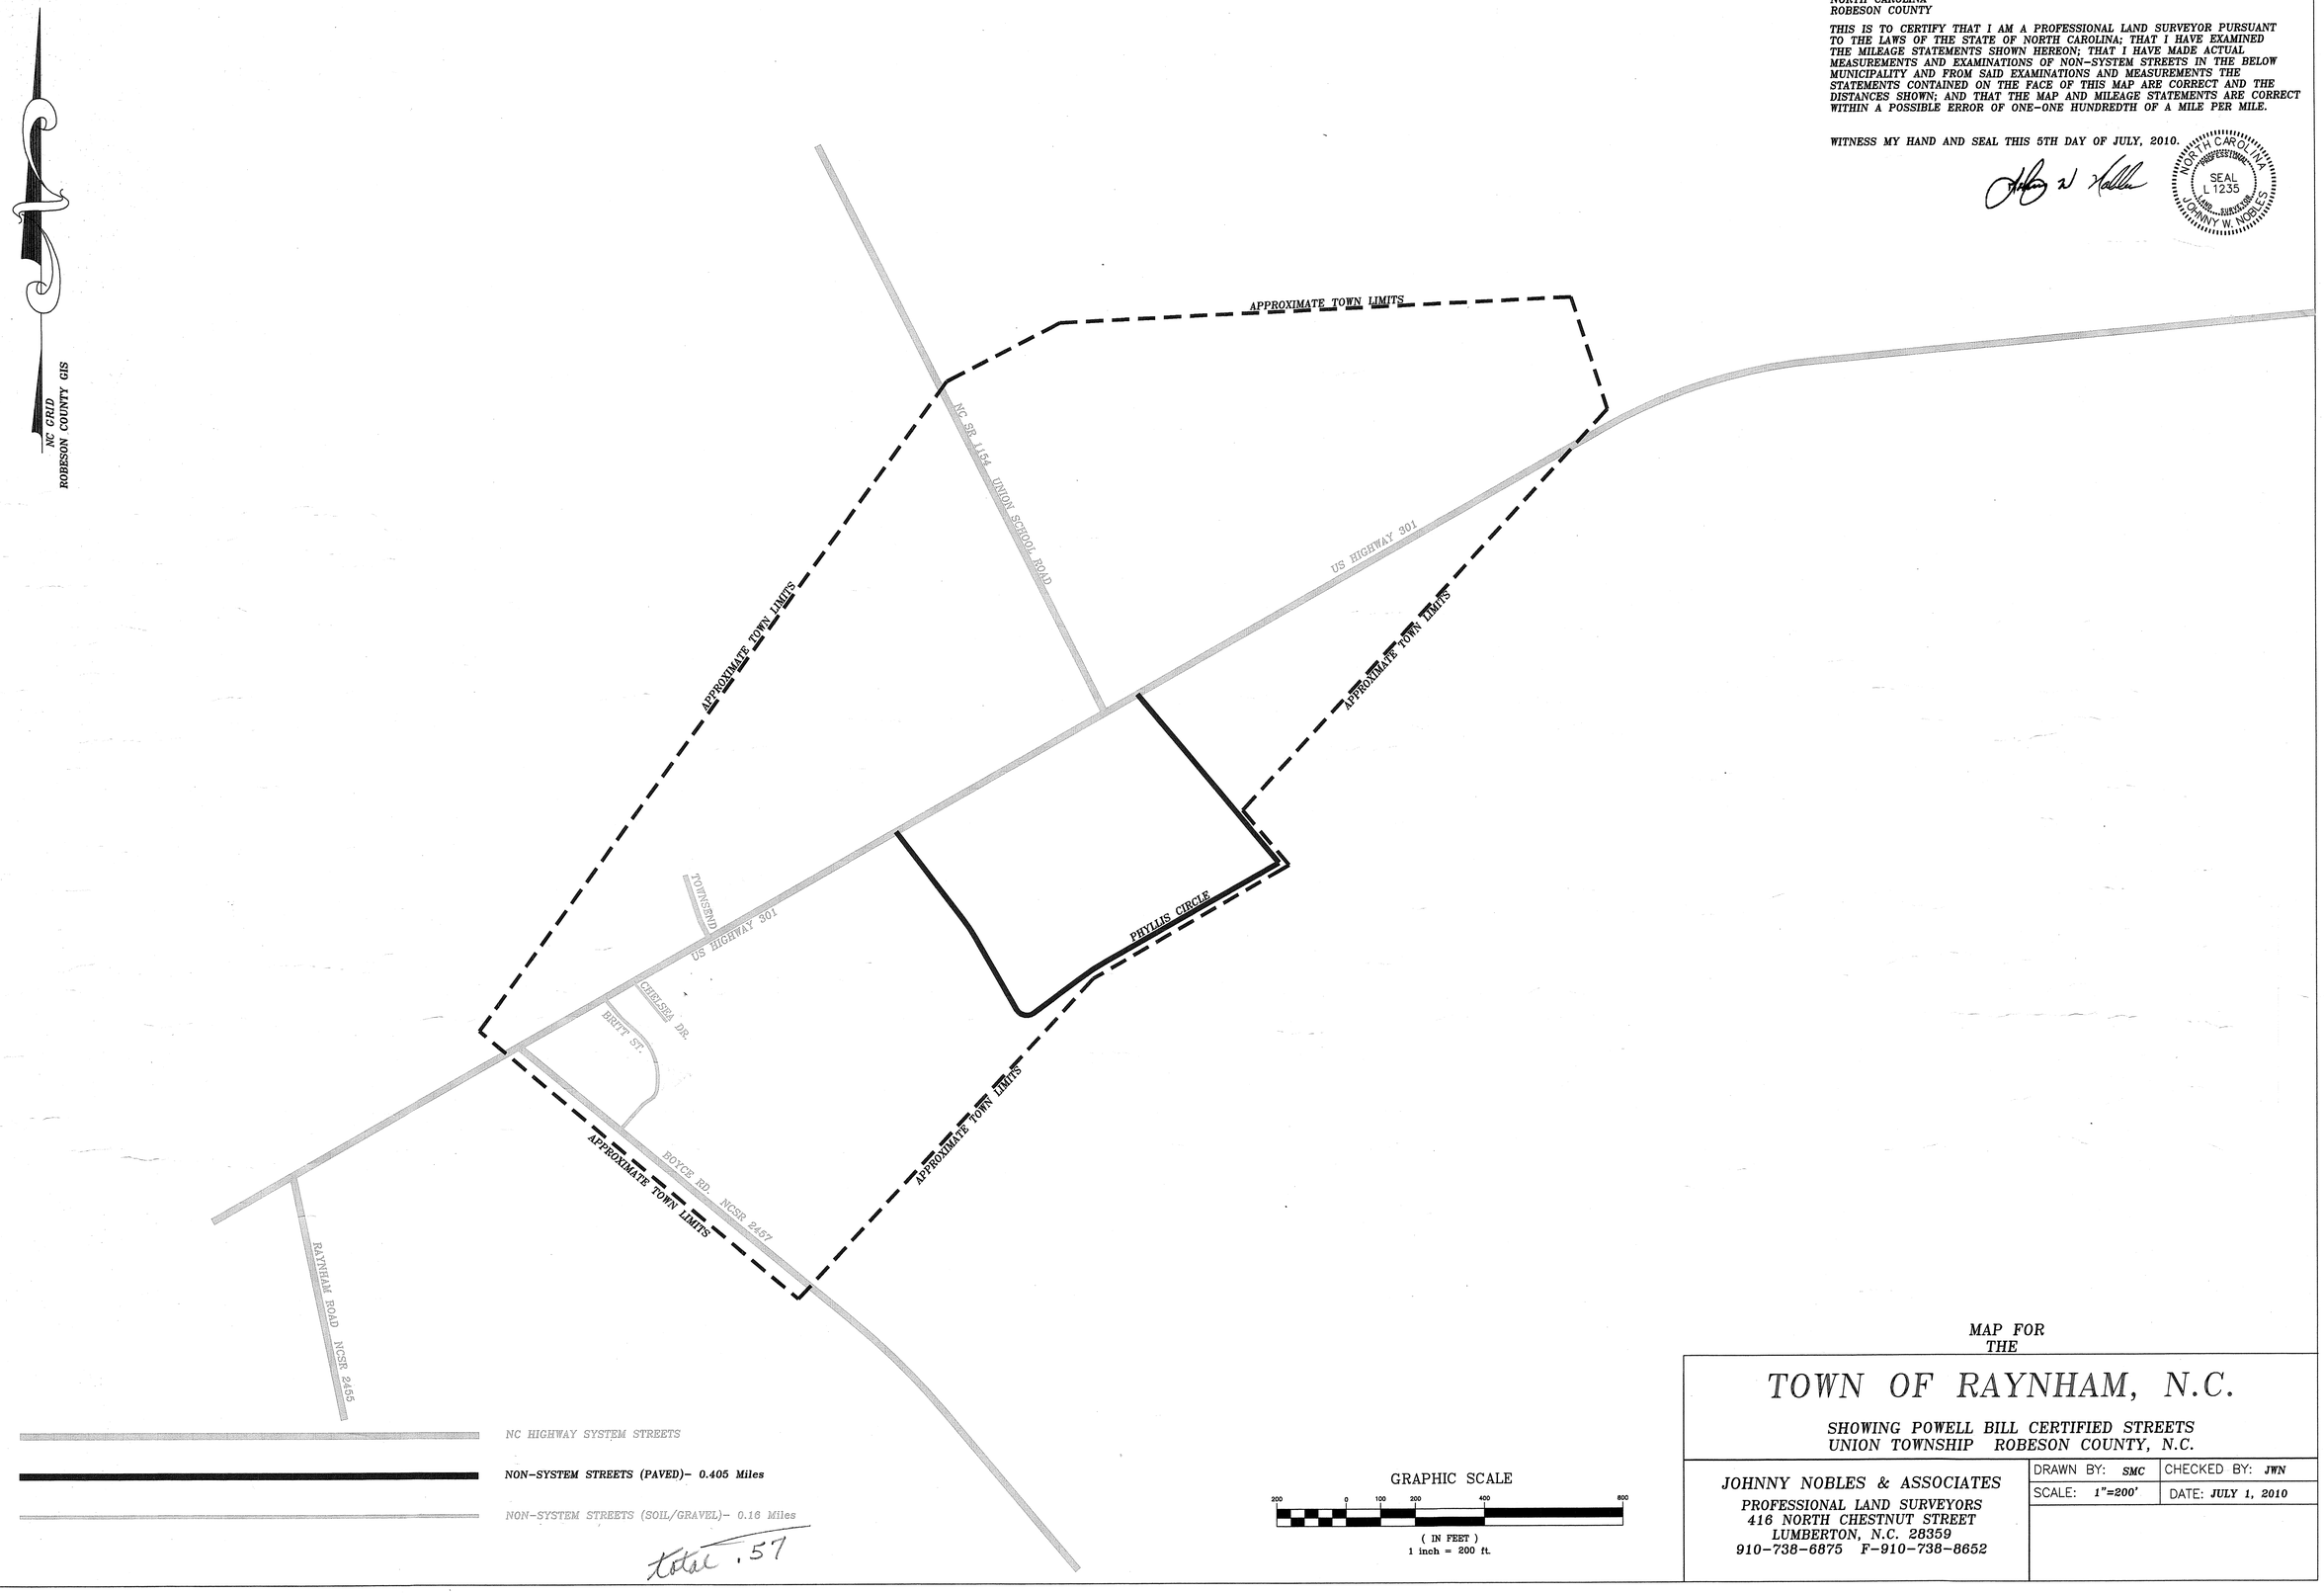

MAP FOR
THE

TOWN OF RAYNHAM, N.C.

SHOWING POWELL BILL CERTIFIED STREETS
UNION TOWNSHIP ROBESON COUNTY, N.C.

JOHNNY NOBLES & ASSOCIATES
PROFESSIONAL LAND SURVEYORS
416 NORTH CHESTNUT STREET
LUMBERTON, N.C. 28359
910-738-6875 F-910-738-8652

DRAWN BY: SMC	CHECKED BY: JWN
SCALE: 1"=200'	DATE: JULY 1, 2010