OWEN SURVEYING, INC. (FIRM # C-0980)
212 LISBON STREET
CLINTON, NORTH CAROLINA 28328-4115
PHONE: (910) 590-3232

DATE	07/01/08
SCALE	1" = 500'
PROJ. NO.	04010.01
CADFILE	04010REV.DWG
DWG. NO.	04010-S03-C
SHEET	1 OF 1

COMPOSITE MAP FOR
TOWN OF SALEMBURG
HONEYCUTTS TOWNSHIP
SAMPSON COUNTY NORTH CAROLINA
TOWN LIMIT MAP

DATE	REVISION
7-19-05	REFERENCE NO. 6; CERTIFICATIONS
7-01-08	DEANNEX & UPDATE POWELL BILL
7-01-11	CLOSED LEEVON STREET

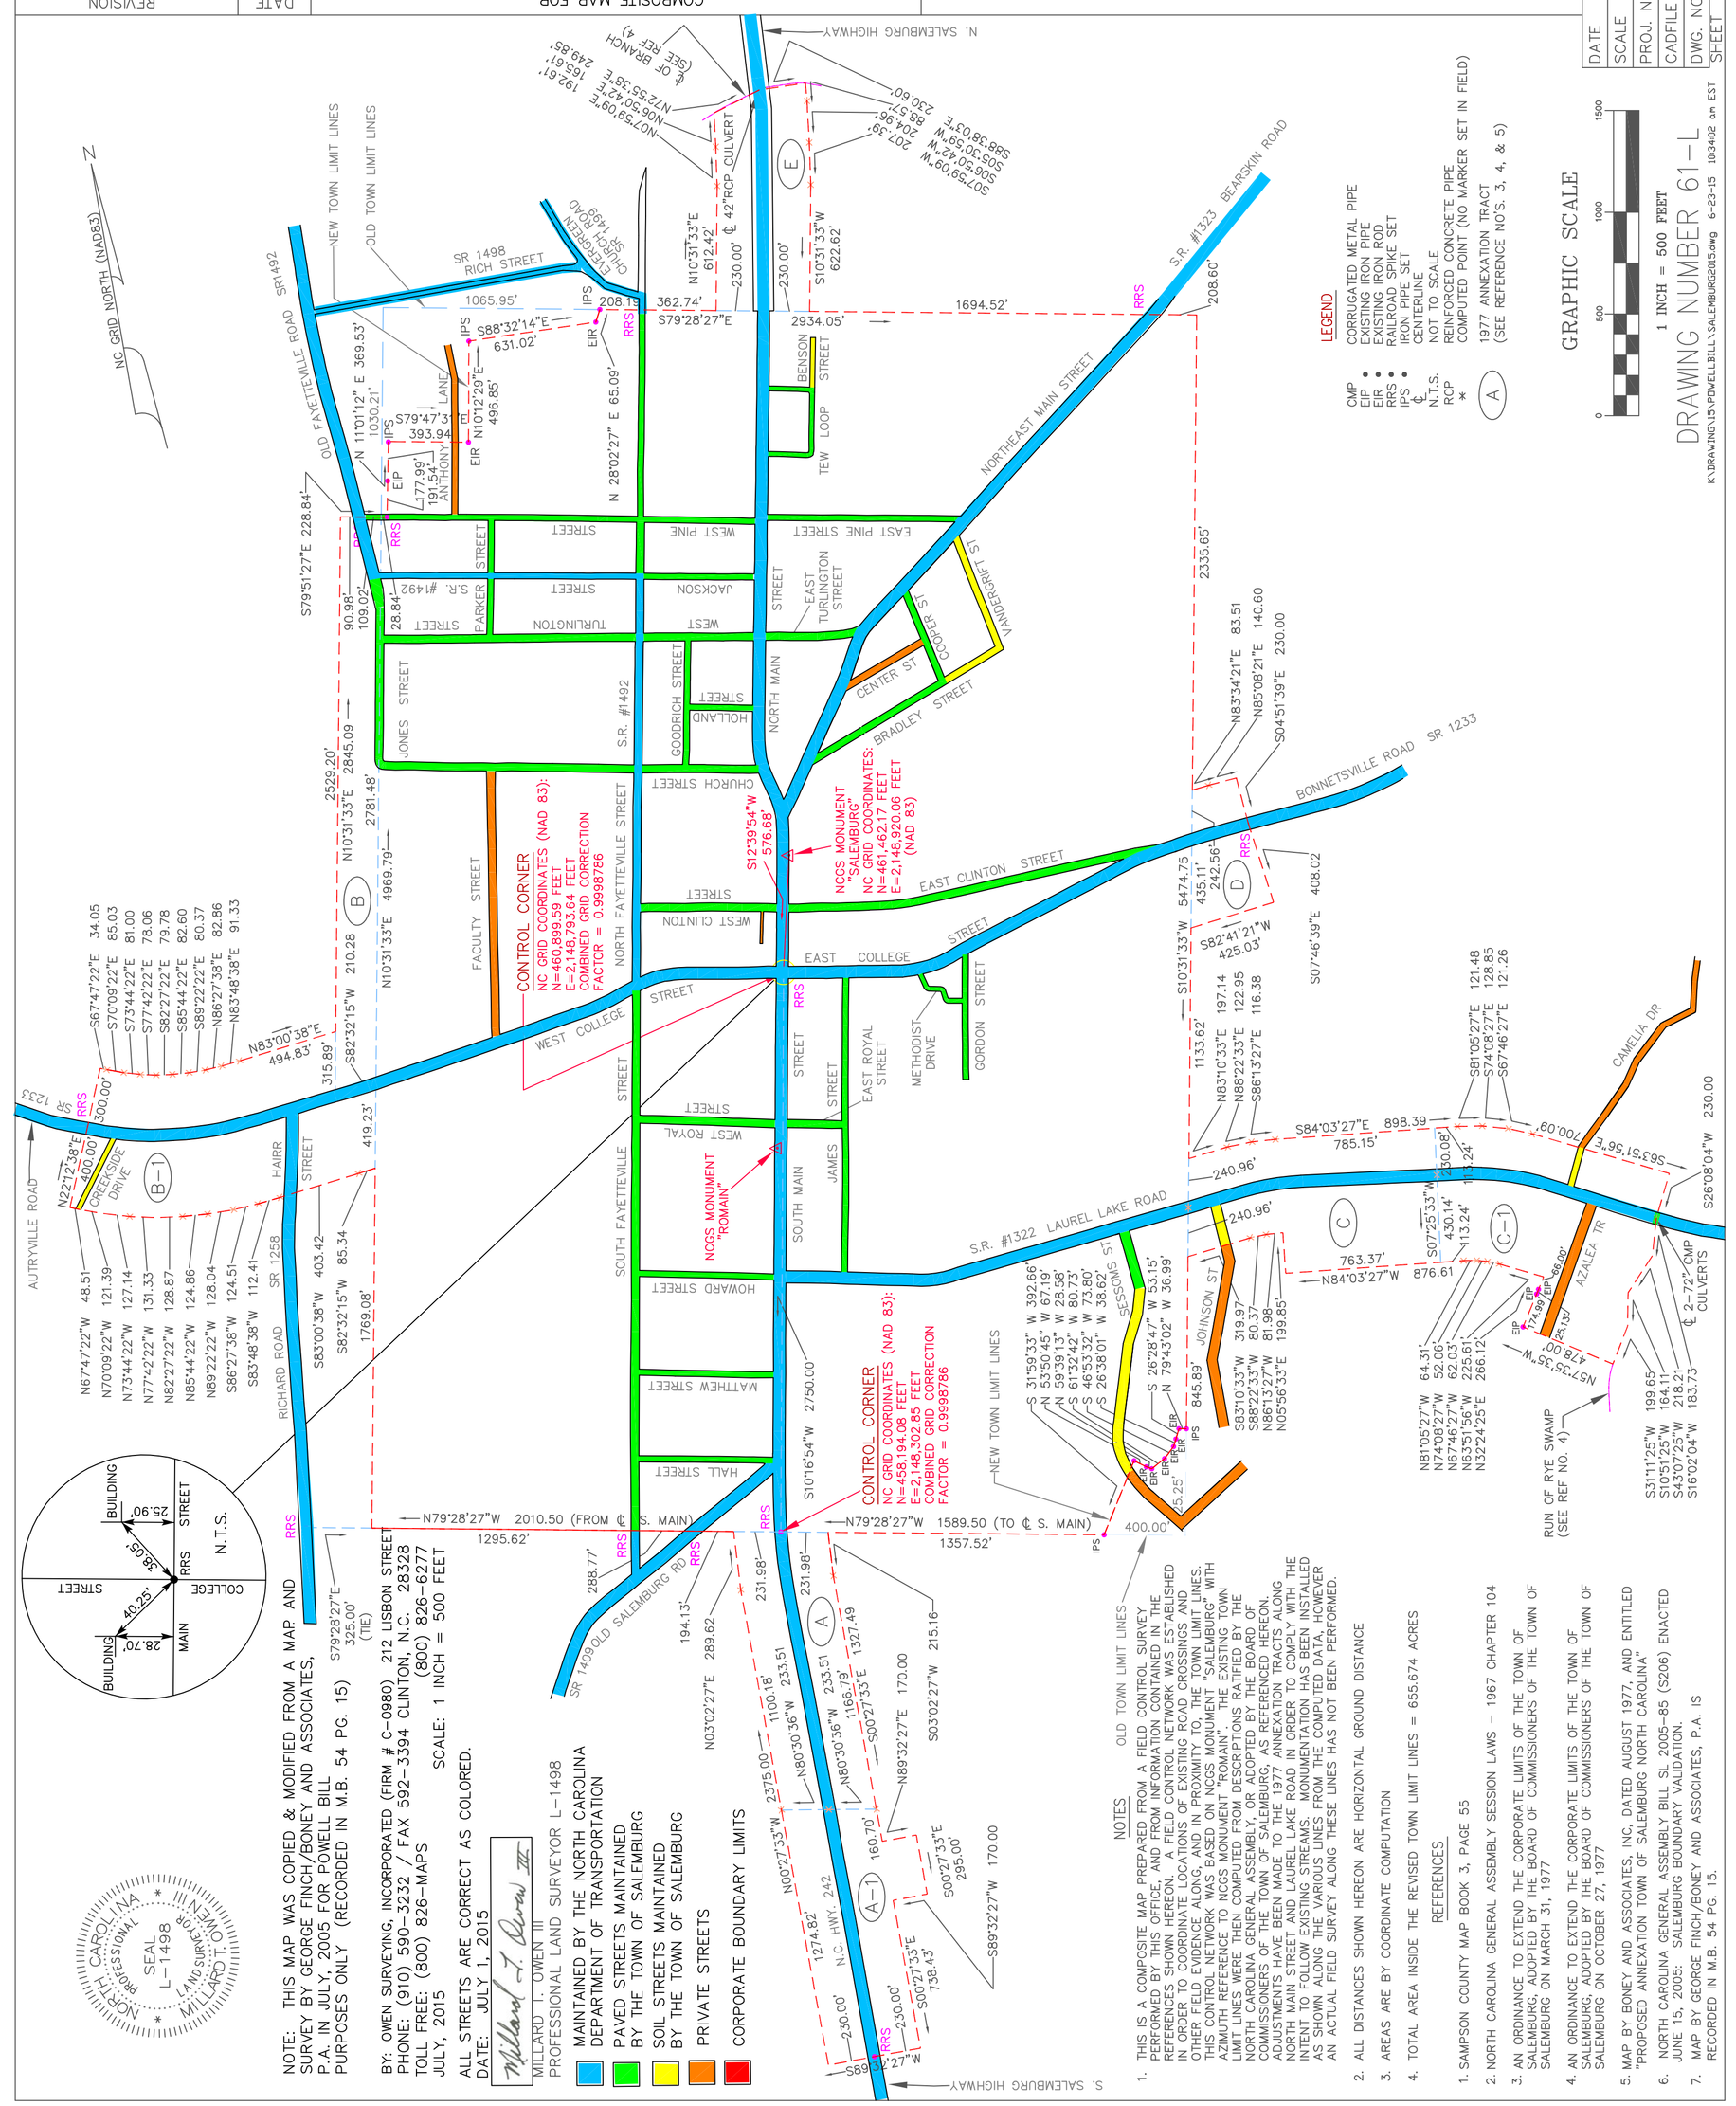

NOTE: THIS MAP WAS COPIED & MODIFIED FROM A MAP AND SURVEY BY GEORGE FINCH/BONEY AND ASSOCIATES, P.A. JULY, 2005 FOR POWELL BILL COMPUTATIONS PURPOSES ONLY (RECORDED IN M.B. 54 PG. 15)

BY: OWEN SURVEYING, INCORPORATED (FIRM # C-0980) 212 LISBON STREET
PHONE: (910) 590-3232 / FAX 592-3394 CLINTON, N.C. 28328
TOLL FREE: (800) 826-MAPS
JULY, 2015 SCALE: 1 INCH = 500 FEET

ALL STREETS ARE CORRECT AS COLORED.
DATE: JULY 1, 2015

MILLARD T. OWEN III
PROFESSIONAL LAND SURVEYOR L-1498

- MAINTAINED BY THE NORTH CAROLINA DEPARTMENT OF TRANSPORTATION
- PAVED STREETS MAINTAINED BY THE TOWN OF SALEMBURG
- SOIL STREETS MAINTAINED BY THE TOWN OF SALEMBURG
- PRIVATE STREETS
- CORPORATE BOUNDARY LIMITS

NOTES

1. THIS IS A COMPOSITE MAP PREPARED FROM A FIELD CONTROL SURVEY PERFORMED BY THIS OFFICE, AND FROM INFORMATION CONTAINED IN THE REFERENCES SHOWN HEREON. A FIELD CONTROL NETWORK WAS ESTABLISHED ALONG THE CORPORATE LIMITS OF THE TOWN OF SALEMBURG, AND FROM OTHER FIELD EVIDENCE ALONG, AND IN PROXIMITY TO, THE TOWN LIMIT LINES. THIS CONTROL NETWORK WAS BASED ON NCGS MONUMENT "SALEMBURG" WITH GRID COORDINATES AS SHOWN HEREON. THE TOWN LIMIT LINES WERE THEN COMPUTED FROM DESCRIPTIONS RECEIVED BY THE TOWN COMMISSIONERS OF THE TOWN OF SALEMBURG, AS REFERENCED HEREON. NORTH CAROLINA GENERAL ASSEMBLY, OR ADOPTED BY THE BOARD OF COMMISSIONERS OF THE TOWN OF SALEMBURG, AS REFERENCED HEREON. NORTH MAIN STREET AND LAUREL LAKE ROAD IN ORDER TO COMPLY WITH THE INTENT TO FOLLOW EXISTING STREAMS. MONUMENTATION HAS BEEN INSTALLED ALONG THE TOWN LIMITS ALONG PAVED ROADWAYS. THE TOWN LIMITS ARE AN ACTUAL FIELD SURVEY ALONG THESE LINES HAS NOT BEEN PERFORMED.
2. ALL DISTANCES SHOWN HEREON ARE HORIZONTAL GROUND DISTANCE
3. AREAS ARE BY COORDINATE COMPUTATION
4. TOTAL AREA INSIDE THE REVISED TOWN LIMIT LINES = 655.674 ACRES

REFERENCES

1. SAMPSON COUNTY MAP BOOK 3, PAGE 55
2. NORTH CAROLINA GENERAL ASSEMBLY SESSION LAWS – 1967 CHAPTER 104
3. AN ORDINANCE TO EXTEND THE CORPORATE LIMITS OF THE TOWN OF SALEMBURG, ADOPTED BY THE BOARD OF COMMISSIONERS OF THE TOWN OF SALEMBURG ON MARCH 31, 1977
4. AN ORDINANCE TO EXTEND THE CORPORATE LIMITS OF THE TOWN OF SALEMBURG, ADOPTED BY THE BOARD OF COMMISSIONERS OF THE TOWN OF SALEMBURG ON OCTOBER 27, 1977
5. MAP BY BONEY AND ASSOCIATES, INC. DATED AUGUST 1977, AND ENTITLED "PROPOSED ANNEXATION TOWN OF SALEMBURG NORTH CAROLINA"
6. NORTH CAROLINA GENERAL ASSEMBLY BILL SL 2005-85 (S206) ENACTED JULY 5, 2005 AMENDING POWELL BILL LANGUAGE
7. MAP BY GEORGE FINCH/BONEY AND ASSOCIATES, P.A. IS RECORDED IN M.B. 54 PG. 15.