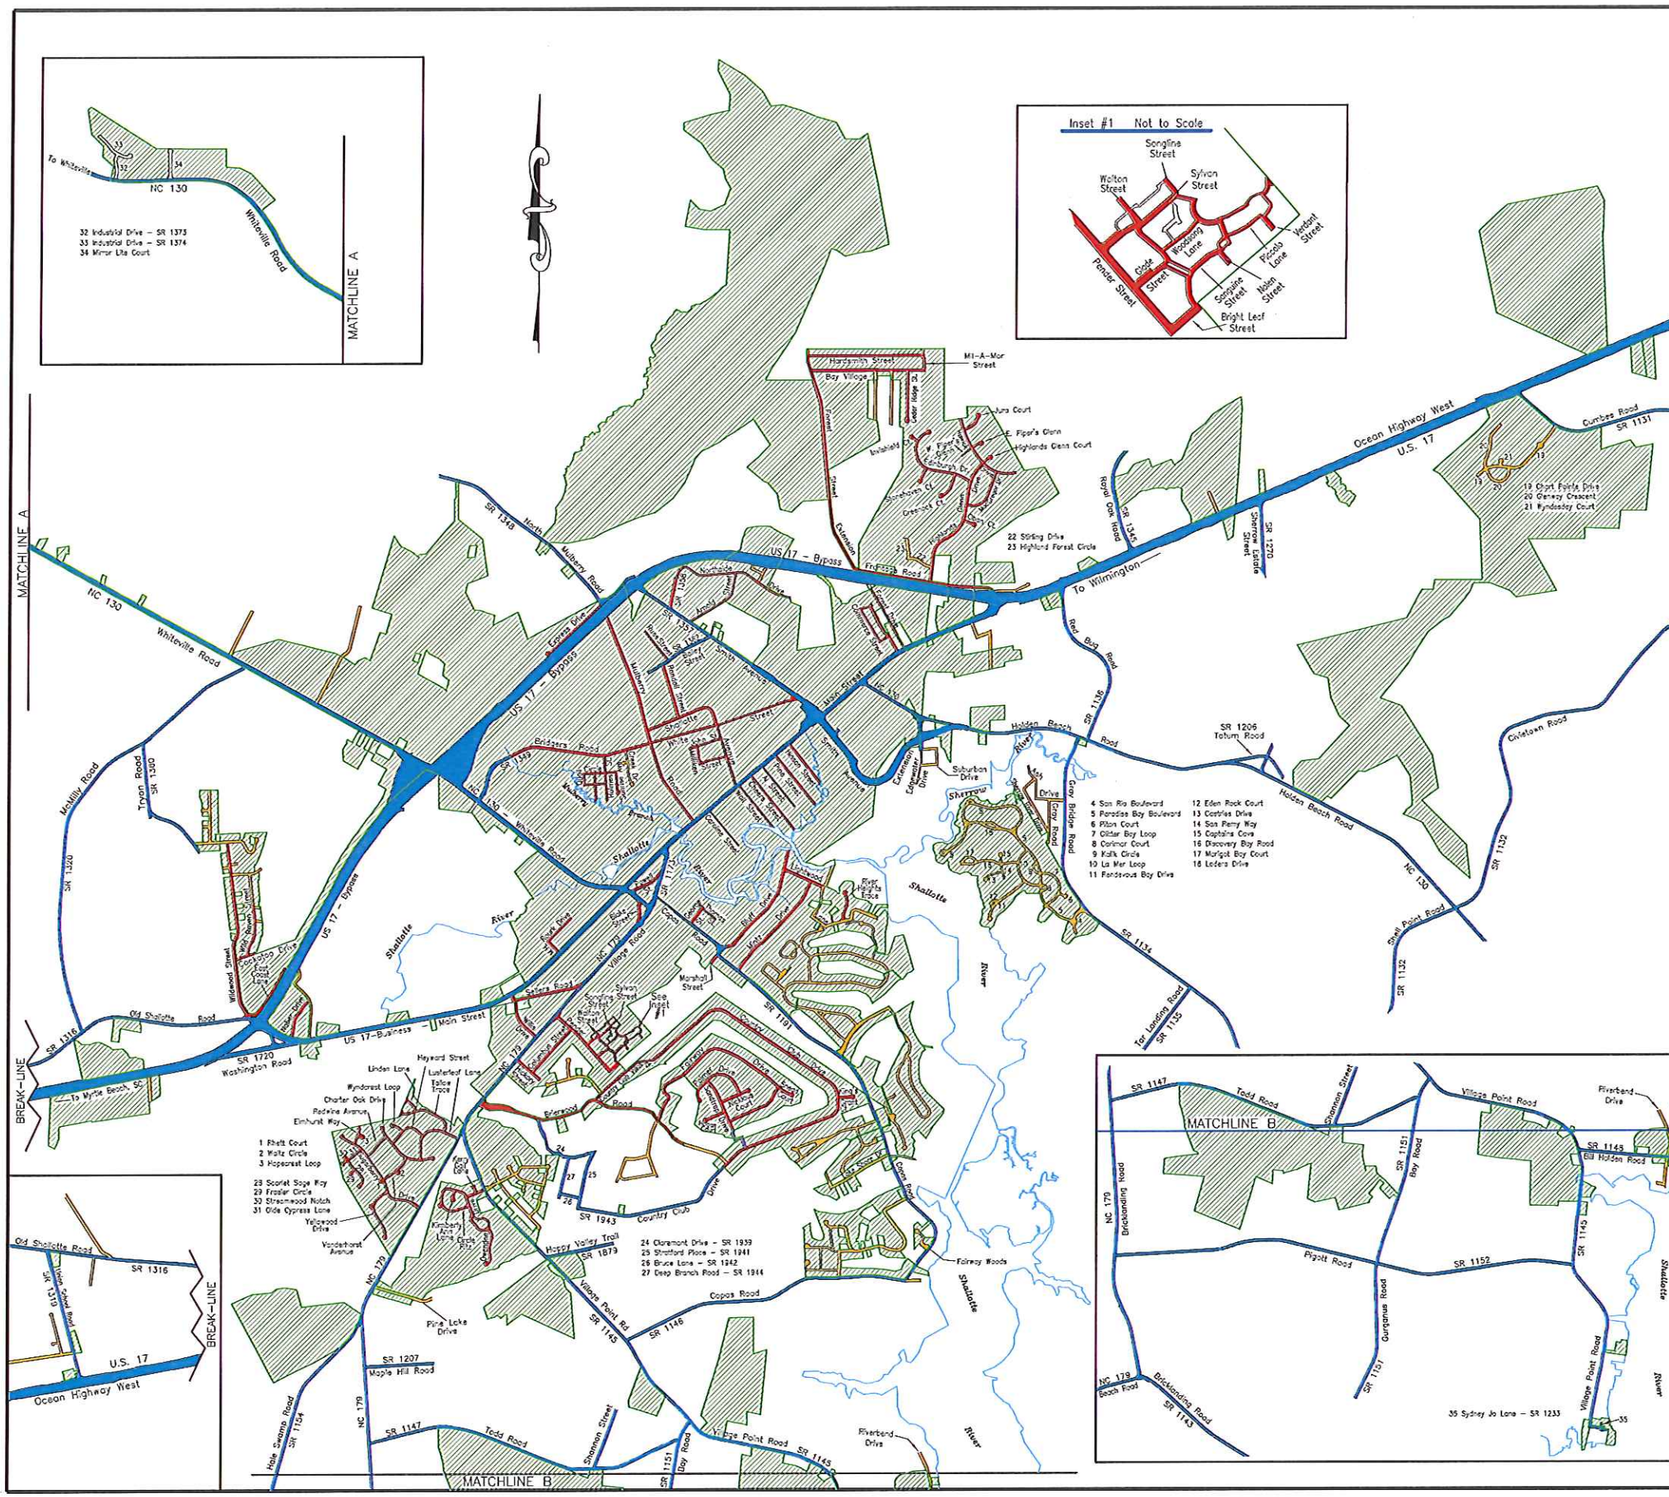

LOCATION MAP – NOT TO SCALE

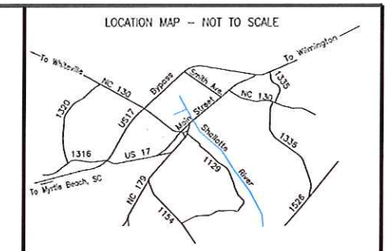

I, Bobby M. Long certify that this plat was drawn under my supervision by the Brunswick County G.I.S. for annexation of areas into the Town of Shallotte that have not been previously annexed and not from any actual boundary survey by me. This map represents all the areas that have been annexed into the Town of Shallotte as of July 1, 2015. Witness my original signature, license number, and seal this the 9th day of July, A.D. 2015.

Surveyor: Bobby M. Long, License Number L-1265

NORTH CAROLINA PROFESSIONAL SEAL L-1265 LAND SURVEYOR BOBBY M. LONG

POWELL BILL MAP

FOR THE

TOWN OF SHALLOTTE

Shallotte/Lockwood Folly Township — Brunswick County, N.C.

Bobby M. Long & Associates
P.O. Box 1117
Shallotte, N.C. 28459-1117
(910) 754-6300
(910) 754-5486 Fax

WE SURVEY THE EARTH AND EVERTHING THEREON

- SHALLOTTE CITY LIMITS
- STREETS NOW UNDER STATE SYSTEM
- STREETS MAINTAINED BY TOWN OF SHALLOTTE
- PRIVATE STREETS
- STREETS ADDED TO TOWN OF SHALLOTTE

July 1, 2015

1" = 2000'

0' 2000' 4000' 6000'