MAP FOR

TOWN OF TAR HEEL, N.C.

HOLLOW TOWNSHIP
JULY 1, 2015

BLADEN COUNTY, N.C.
SCALE: 1" = 200'

ELECTRONICALLY REDUCED TO 1"=300' FOR PLOTTING PURPOSES.

GRAPHIC SCALE
200 100 0 200
1 inch = 200 feet

REFERENCE: NORTH CAROLINA SESSION LAWS
CHAPTER 763 1963
ALSO: 1970 "ADDITION"
2012 ALLEN ANNEXATION

MAP BOOK 2 - PGS. 3, 72, 73
MAP BOOK 7 - PG. 20

MAP FOR THE TOWN OF TAR HEEL,
BY STUART GOODEN, R.S.,
DATED APRIL 22, 1963

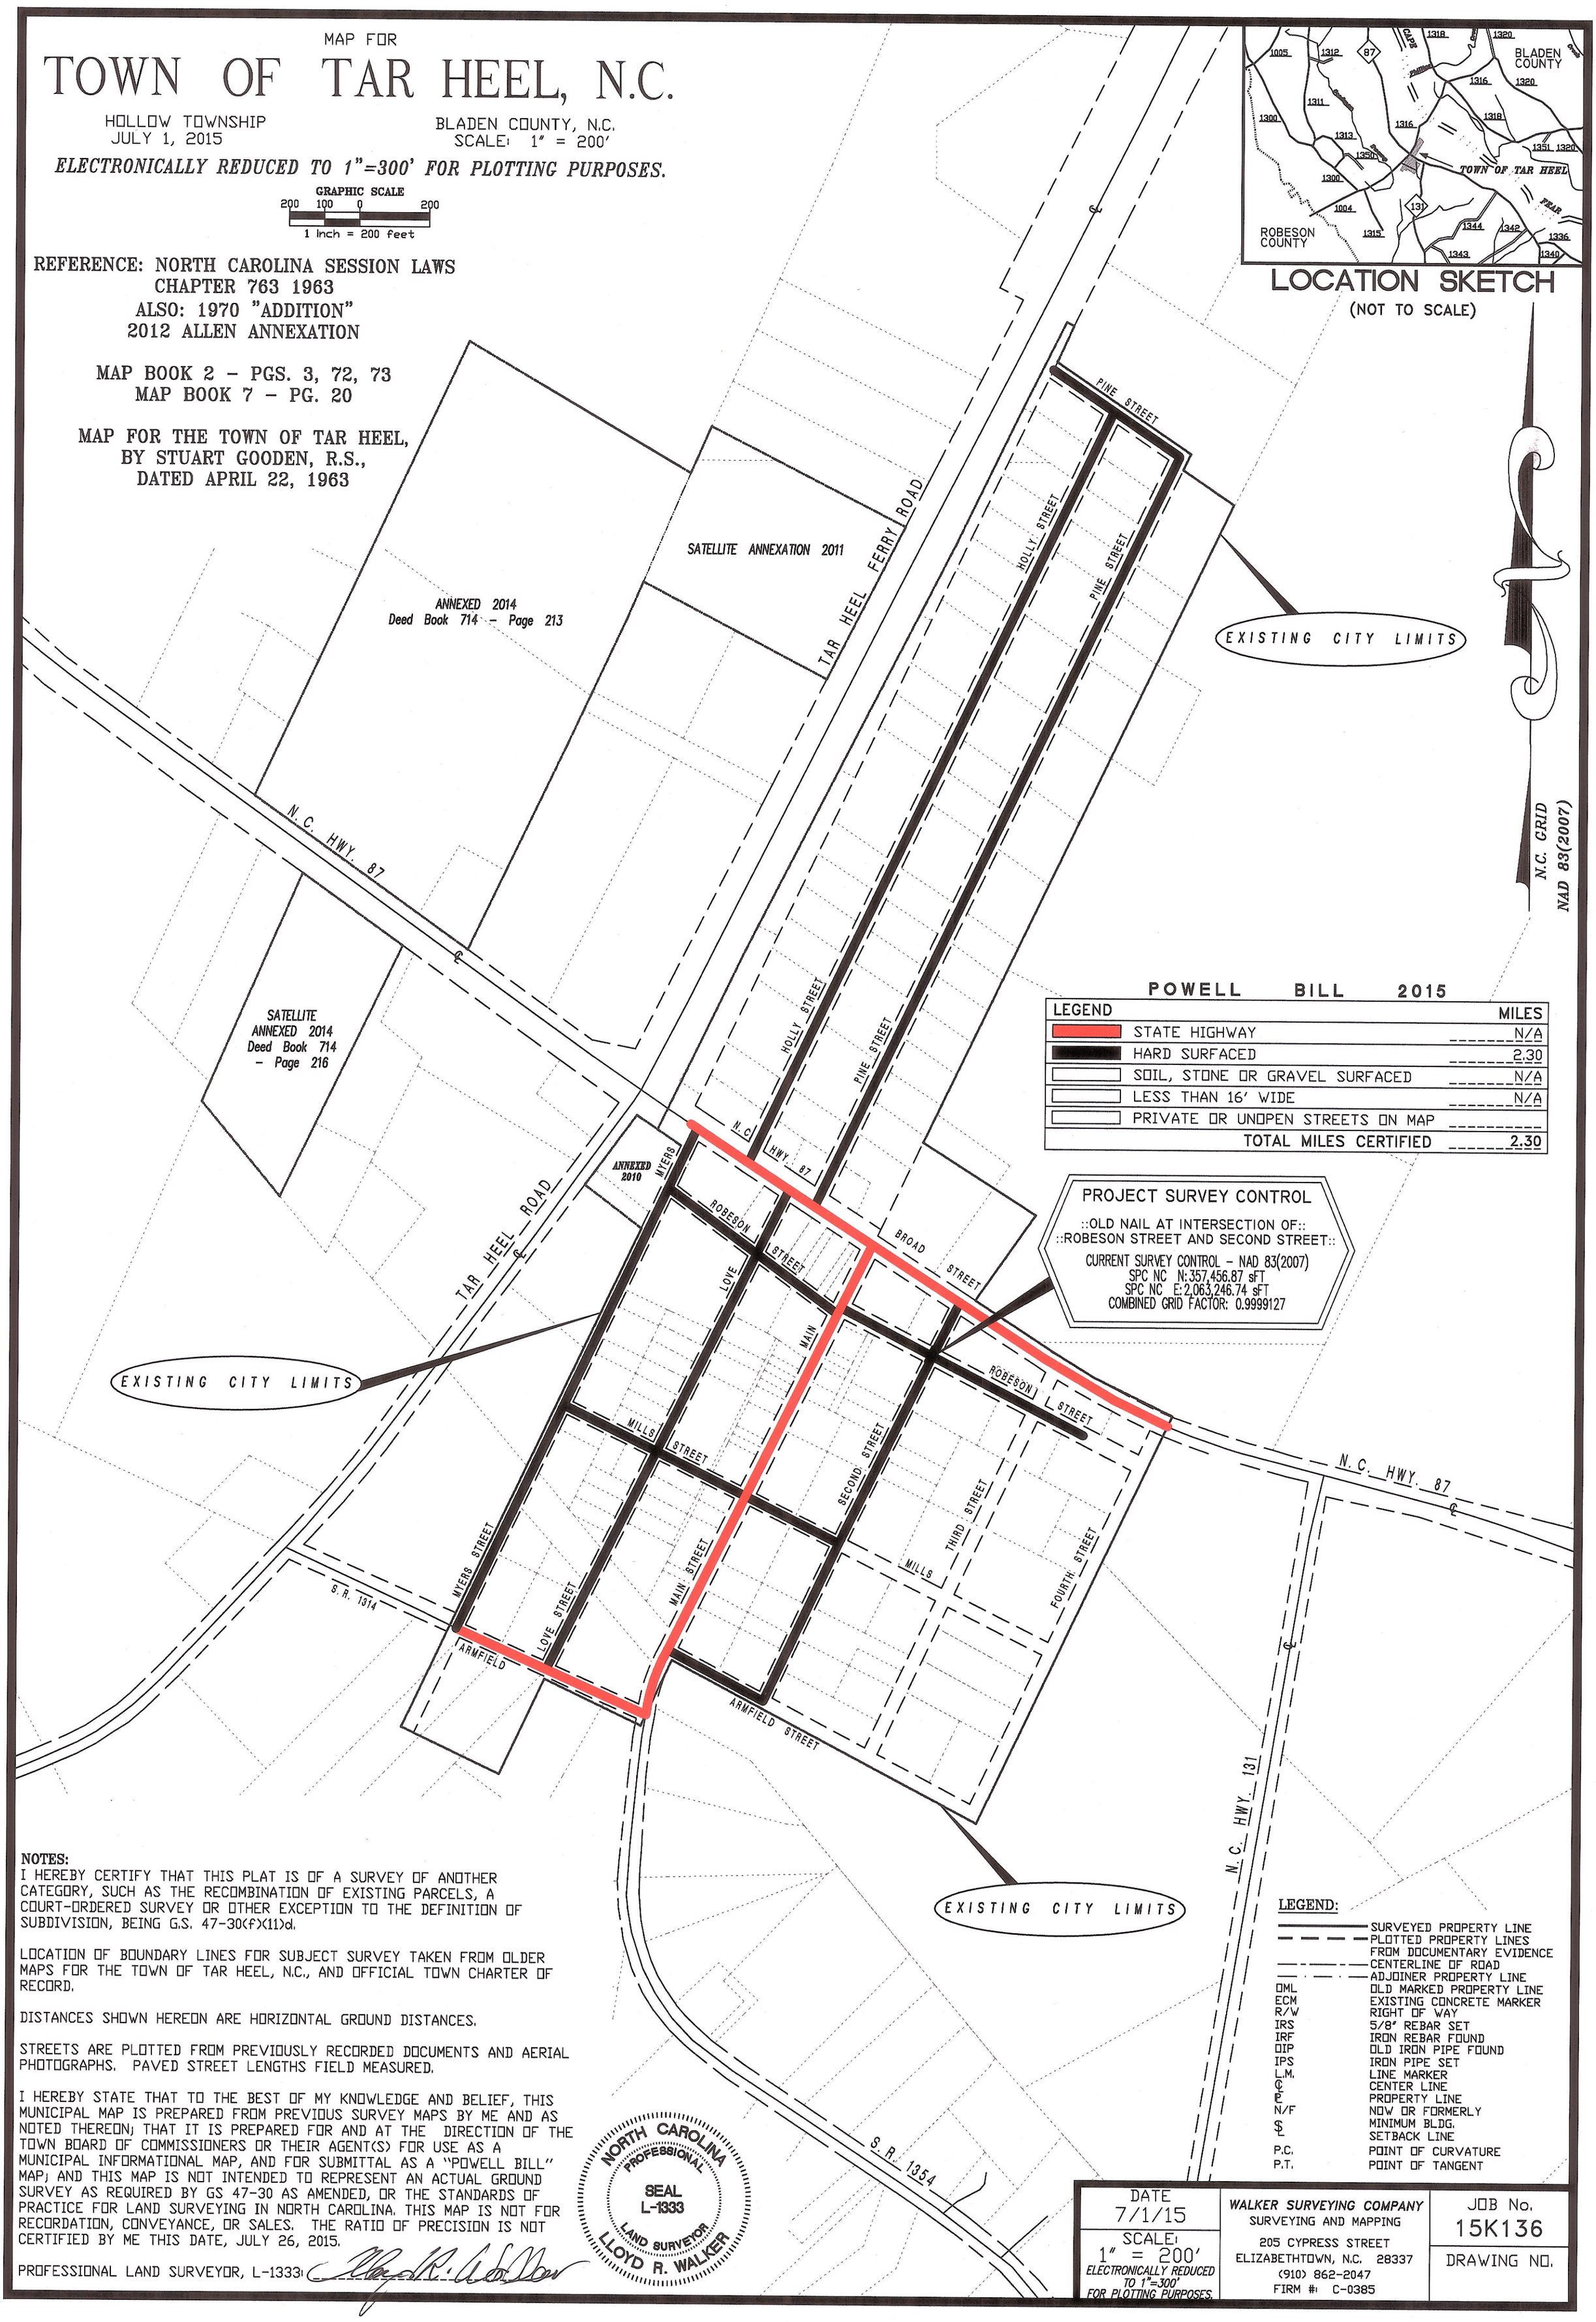

NOTES:

I HEREBY CERTIFY THAT THIS PLAT IS OF A SURVEY OF ANOTHER CATEGORY, SUCH AS THE RECOMBINATION OF EXISTING PARCELS, A COURT-ORDERED SURVEY OR OTHER EXCEPTION TO THE DEFINITION OF SUBDIVISION, BEING G.S. 47-30(f)(11)d.

LOCATION OF BOUNDARY LINES FOR SUBJECT SURVEY TAKEN FROM OLDER MAPS FOR THE TOWN OF TAR HEEL, N.C., AND OFFICIAL TOWN CHARTER OF RECORD.

DISTANCES SHOWN HEREON ARE HORIZONTAL GROUND DISTANCES.

STREETS ARE PLOTTED FROM PREVIOUSLY RECORDED DOCUMENTS AND AERIAL PHOTOGRAPHS. PAVED STREET LENGTHS FIELD MEASURED.

I HEREBY STATE THAT TO THE BEST OF MY KNOWLEDGE AND BELIEF, THIS MUNICIPAL MAP IS PREPARED FROM PREVIOUS SURVEY MAPS BY ME AND AS NOTED THEREON; THAT IT IS PREPARED FOR AND AT THE DIRECTION OF THE TOWN BOARD OF COMMISSIONERS OR THEIR AGENT(S) FOR USE AS A MUNICIPAL INFORMATIONAL MAP, AND FOR SUBMITTAL AS A "POWELL BILL" MAP; AND THIS MAP IS NOT INTENDED TO REPRESENT AN ACTUAL GROUND SURVEY AS REQUIRED BY GS 47-30 AS AMENDED, OR THE STANDARDS OF PRACTICE FOR LAND SURVEYING IN NORTH CAROLINA. THIS MAP IS NOT FOR RECORDATION, CONVEYANCE, OR SALES. THE RATIO OF PRECISION IS NOT CERTIFIED BY ME THIS DATE, JULY 26, 2015.

PROFESSIONAL LAND SURVEYOR, L-1333:

NORTH CAROLINA PROFESSIONAL SEAL L-1333 LAND SURVEYOR LLOYD R. WALKER

DATE 7/1/15	WALKER SURVEYING COMPANY SURVEYING AND MAPPING 205 CYPRESS STREET ELIZABETHTOWN, N.C. 28337 (910) 862-2047 FIRM #: C-0385	JOB No. 15K136
SCALE: 1" = 200' ELECTRONICALLY REDUCED TO 1"=300' FOR PLOTTING PURPOSES.		DRAWING NO.