CITY OF TRINITY
STATE OF NORTH CAROLINA
COUNTY OF RANDOLPH

I HEREBY CERTIFY THAT THIS MAP ACCURATELY REPRESENTS THE STREET SYSTEM MAINTAINED BY THE CITY OF TRINITY.

WITNESS MY HAND AND SEAL, THIS 1st DAY OF JULY, 2015 .

NORTH CAROLINA PROFESSIONAL SEAL 16147 ENGINEER RANDY L. McNEILL

NOTE:
COUNTY GIS DATA USED AS BASES FOR THIS MAP. NON-STATE MAINTAINED AND NON-CITY MAINTAINED ROADWAYS (SINGLE LINE ROADWAYS) INDICATED ON THIS MAP WERE TAKEN FROM COUNTY GIS DATA.

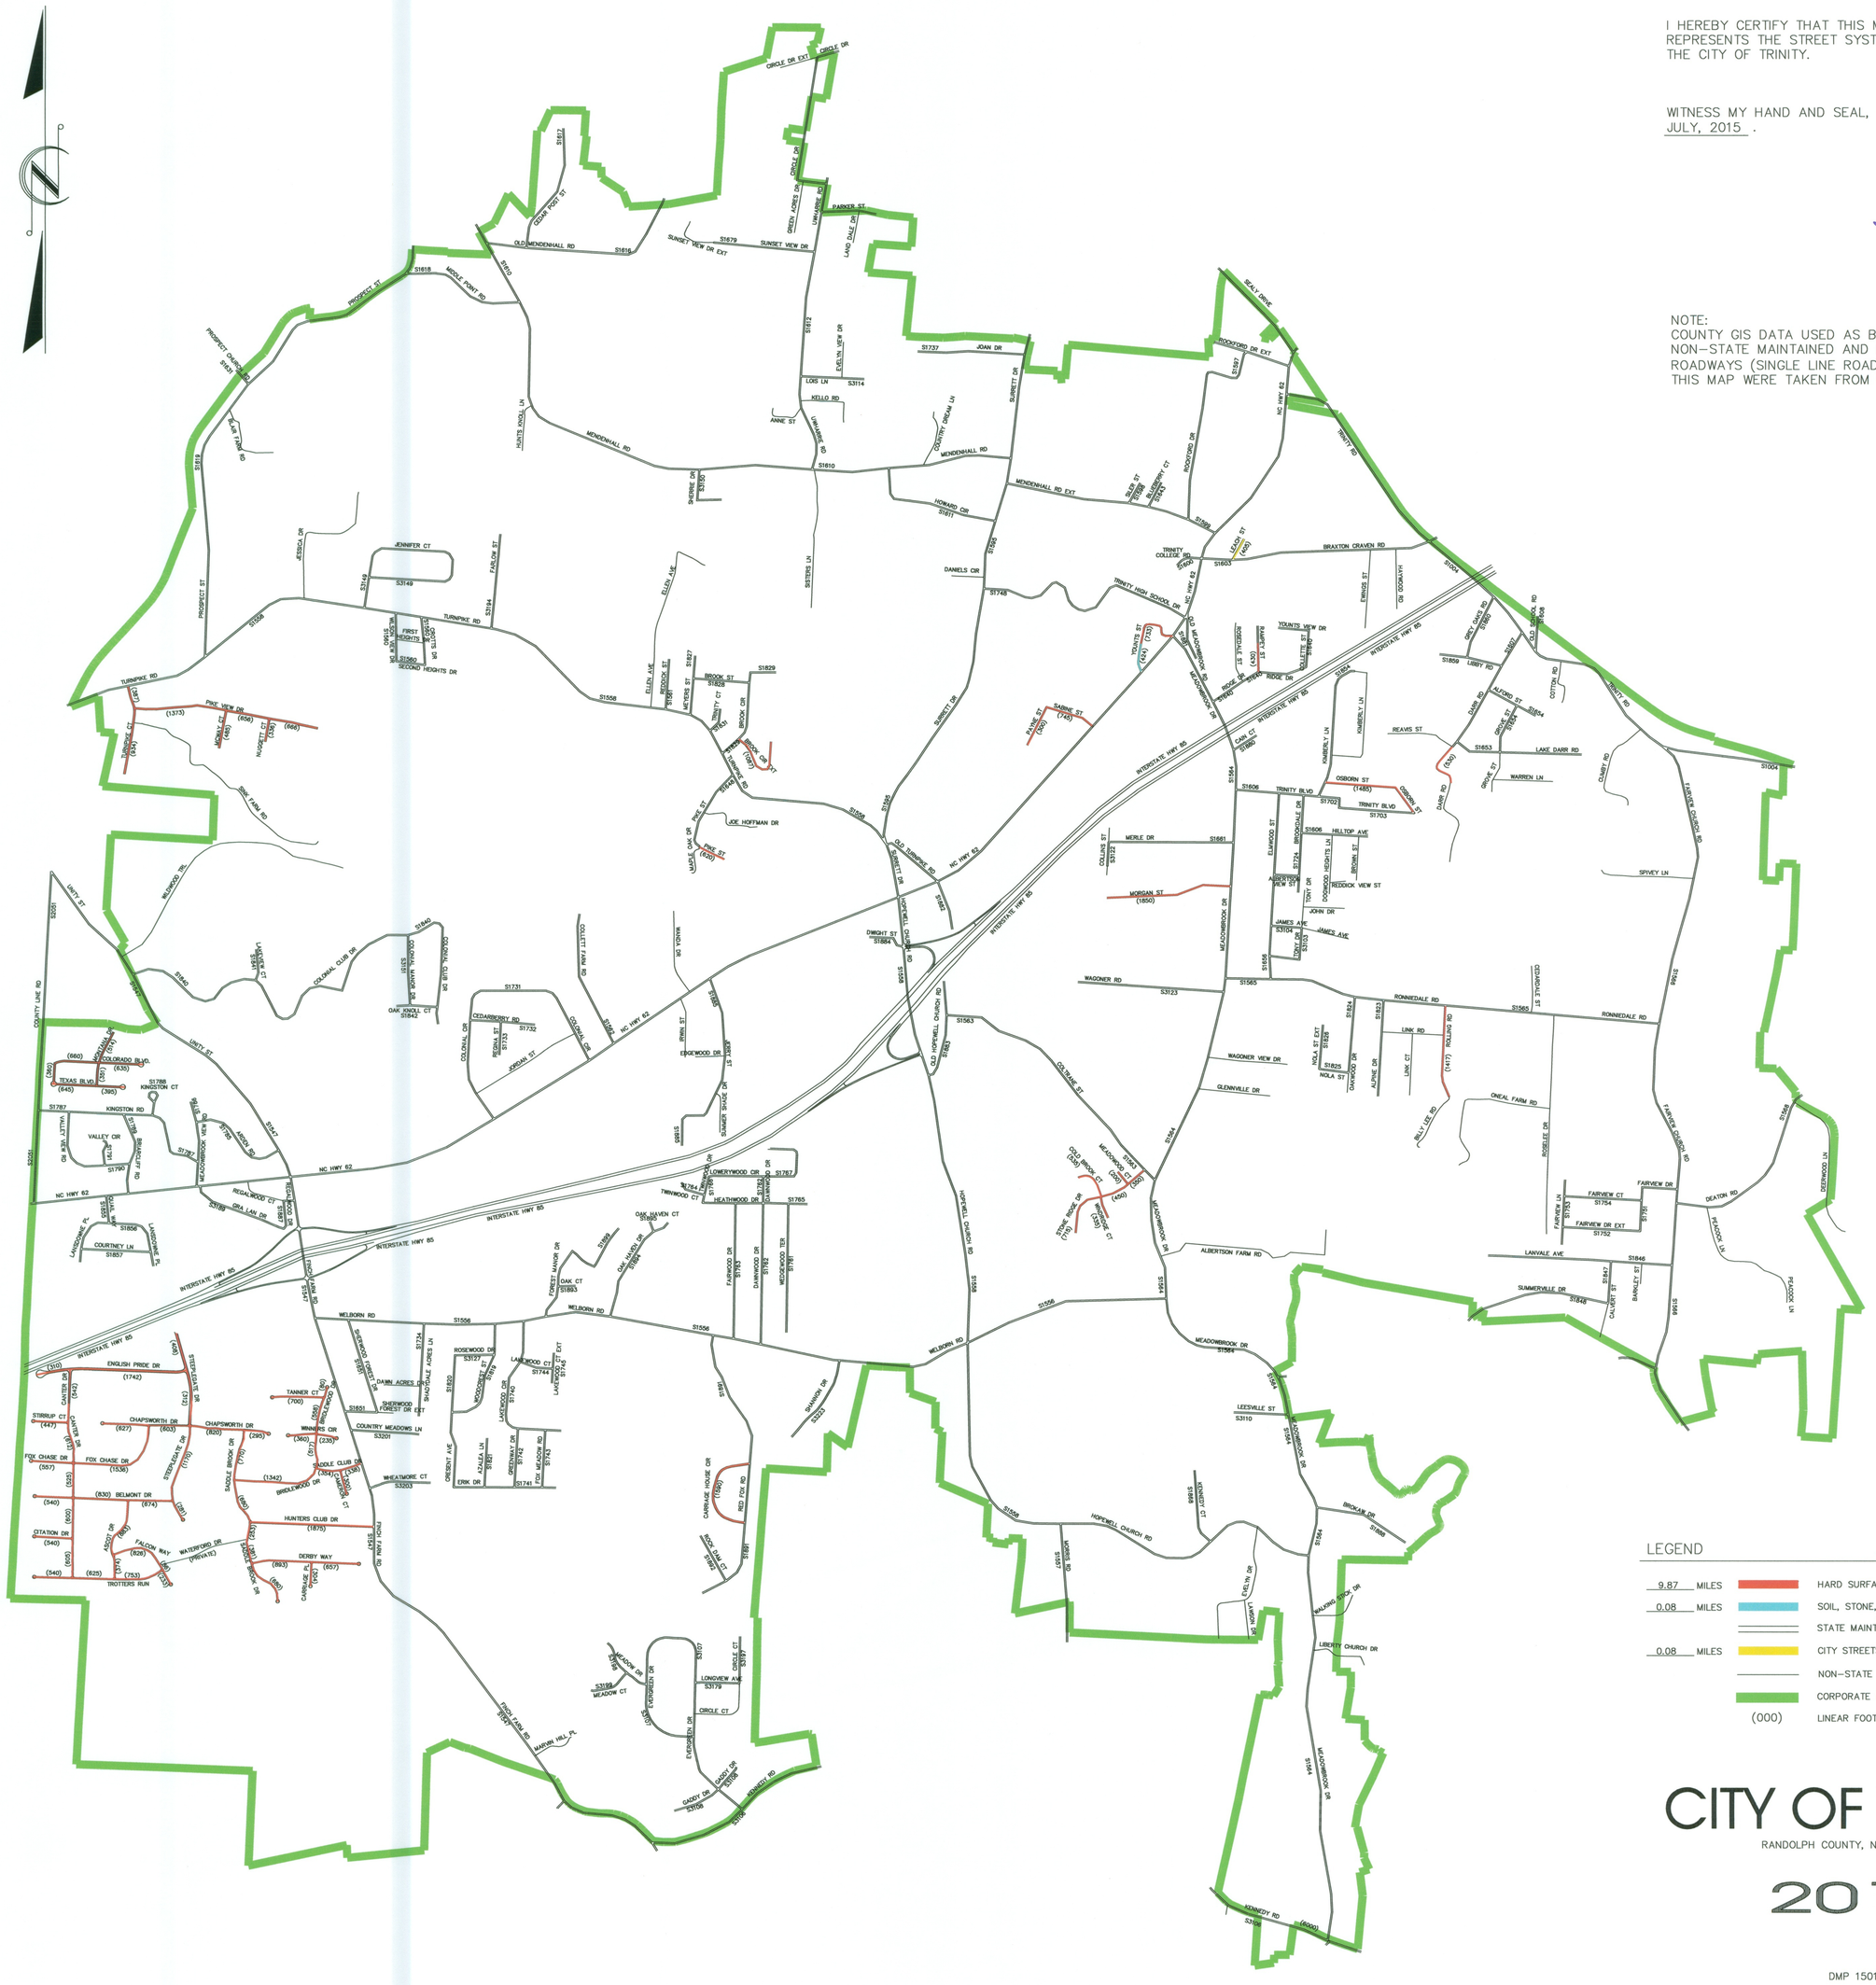

DAVIS • MARTIN • POWELL
ENGINEERS & SURVEYORS dmp

6415 OLD PLANK RD, HIGH POINT, NC 27265 | T: (336) 886-4821 | F: (336) 886-4458 | WWW.DMP-INC.COM | LICENSE: F-0245

DRAWING NAME: P:\2015\150176\150176-PBM_C3D13.DWG - CITY OF TRINITY Jun 08, 2015 - 3:16pm

T4-41