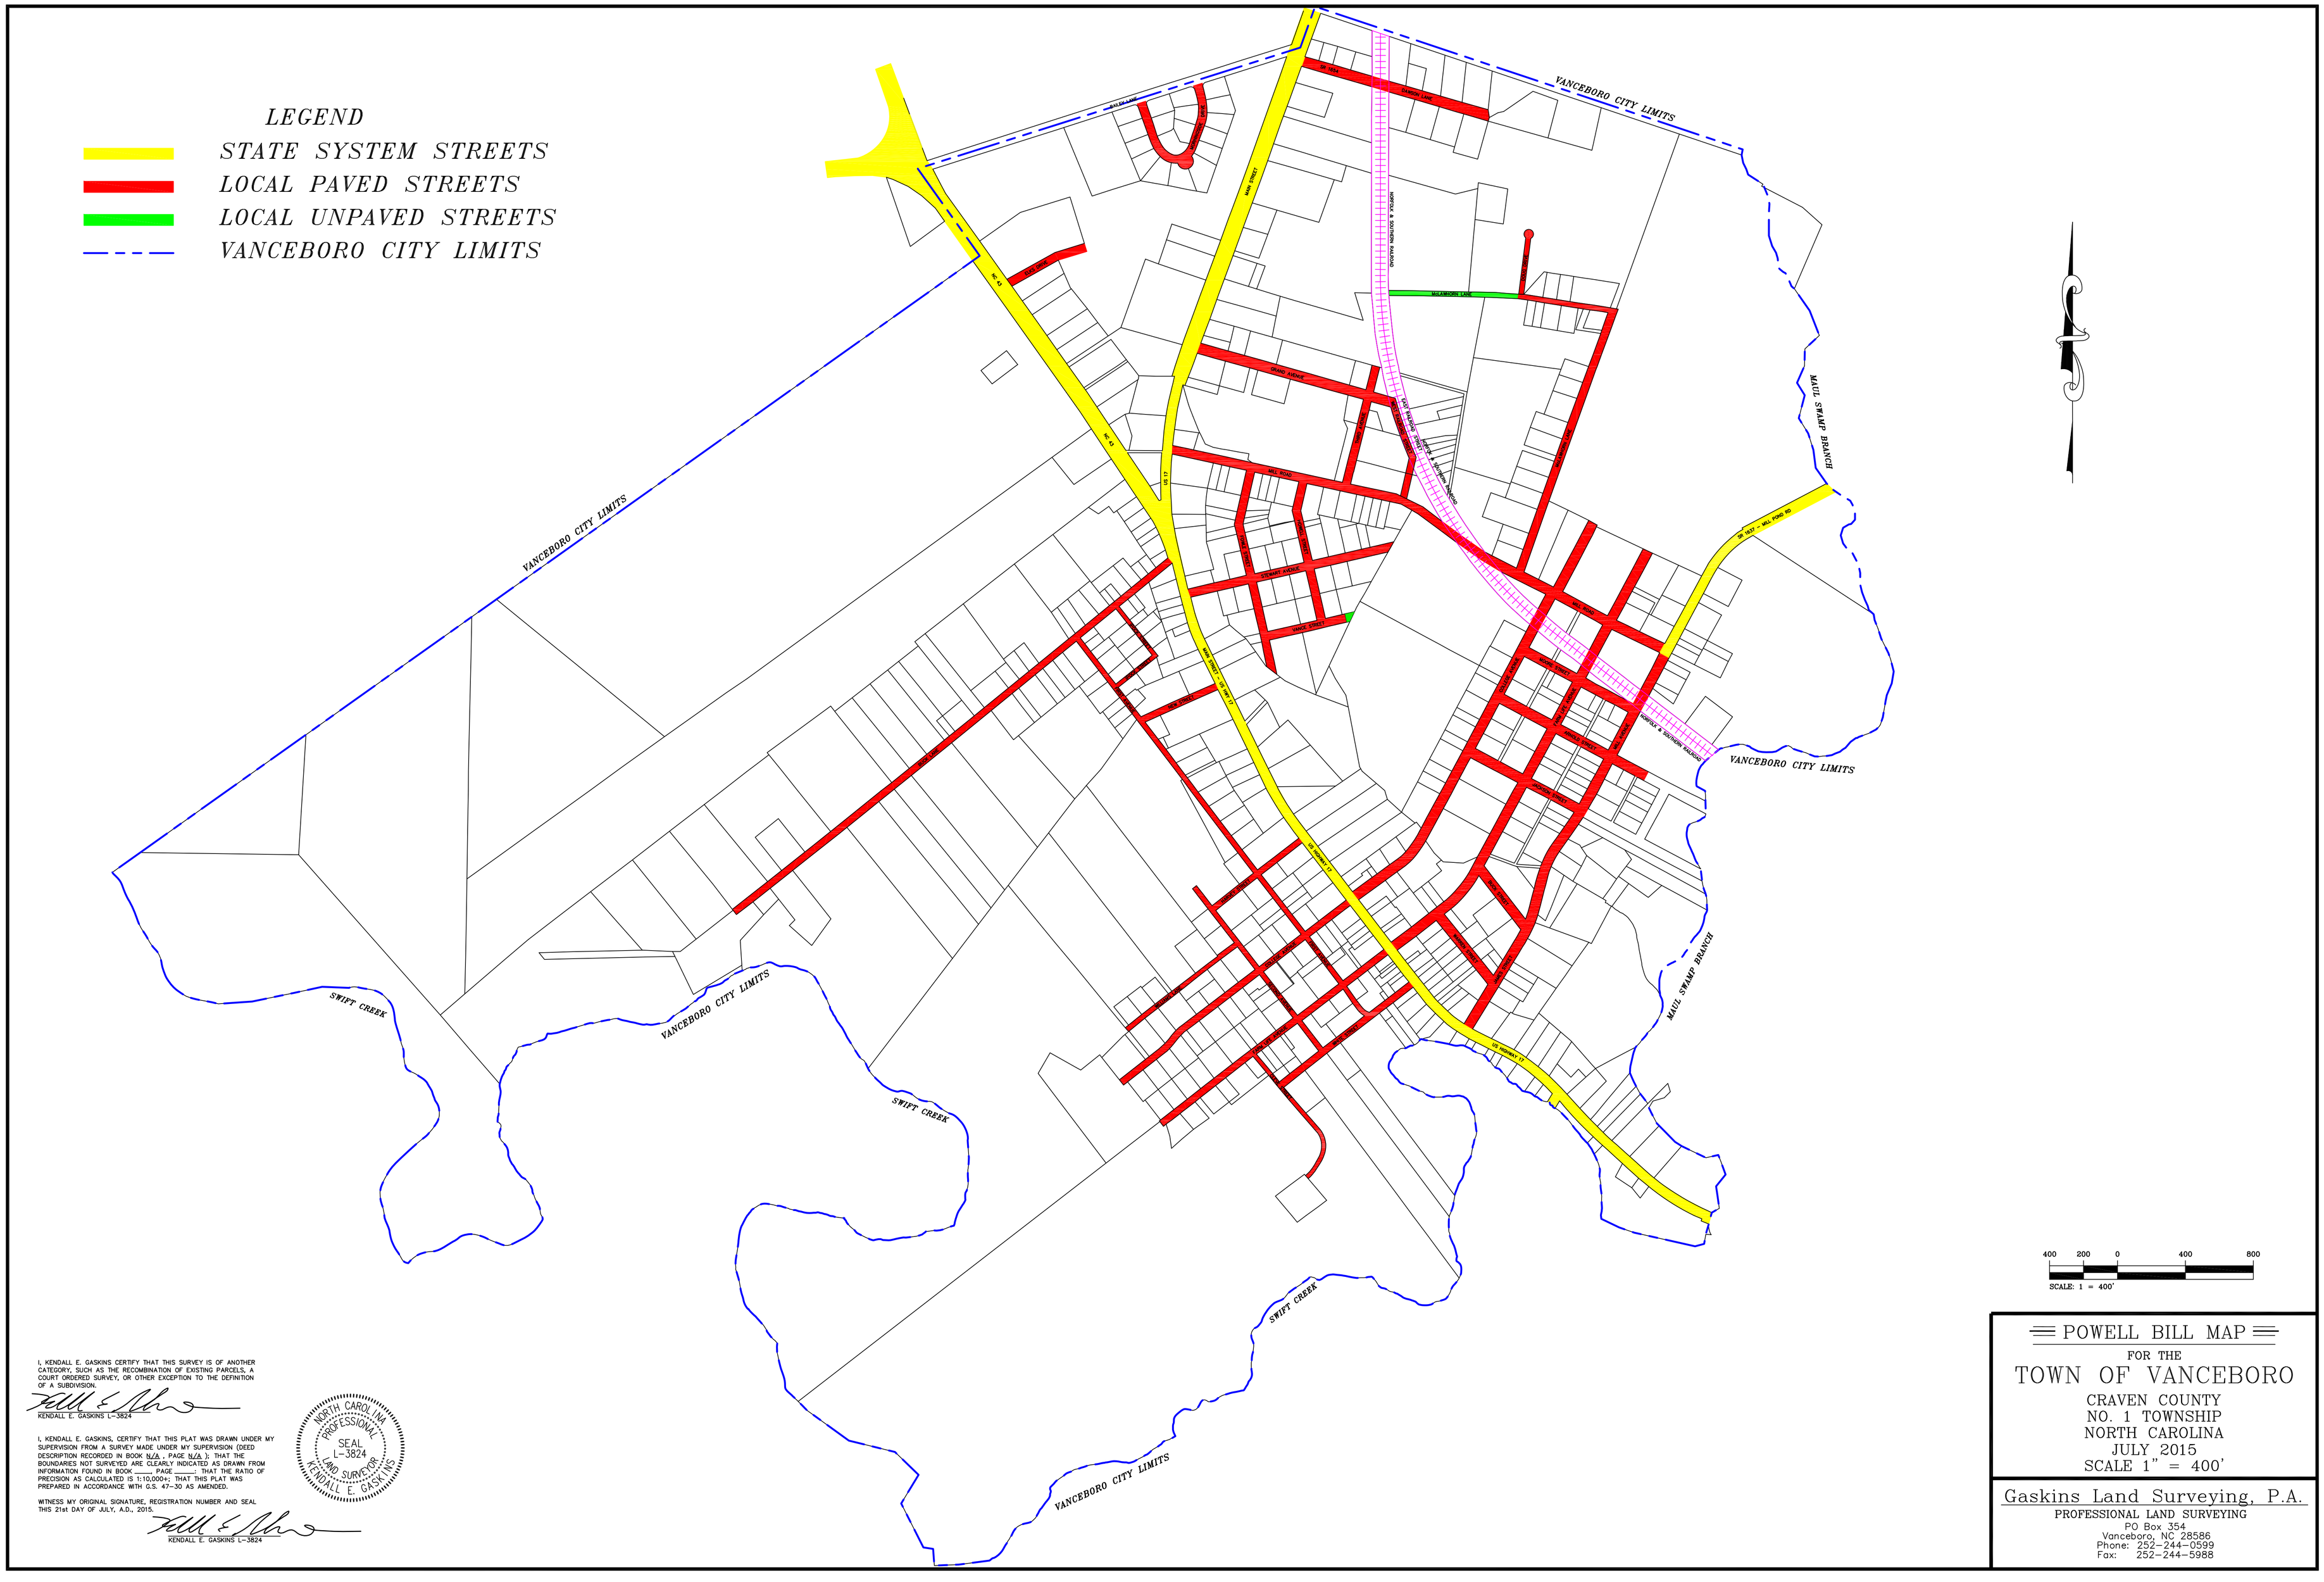

I, KENDALL E. GASKINS CERTIFY THAT THIS SURVEY IS OF ANOTHER CATEGORY, SUCH AS THE RECOMBINATION OF EXISTING PARCELS, A COURT ORDERED SURVEY, OR OTHER EXCEPTION TO THE DEFINITION OF A SUBDIVISION.

KENDALL E. GASKINS L-3824

I, KENDALL E. GASKINS, CERTIFY THAT THIS PLAT WAS DRAWN UNDER MY SUPERVISION FROM A SURVEY MADE UNDER MY SUPERVISION (DEED DESCRIPTION RECORDED IN BOOK N/A , PAGE N/A); THAT THE BOUNDARIES NOT SURVEYED ARE CLEARLY INDICATED AS DRAWN FROM INFORMATION FOUND IN BOOK ____ PAGE ____ ; THAT THE RATIO OF PRECISION AS CALCULATED IS 1:10,000+; THAT THIS PLAT WAS PREPARED IN ACCORDANCE WITH G.S. 47-30 AS AMENDED.

WITNESS MY ORIGINAL SIGNATURE, REGISTRATION NUMBER AND SEAL THIS 21st DAY OF JULY, A.D., 2015.

KENDALL E. GASKINS L-3824

NORTH CAROLINA PROFESSIONAL SEAL L-3824 LAND SURVEYOR KENDALL E. GASKINS

POWELL BILL MAP

FOR THE

TOWN OF VANCEBORO

CRAVEN COUNTY
NO. 1 TOWNSHIP
NORTH CAROLINA
JULY 2015
SCALE 1" = 400'

Gaskins Land Surveying, P.A.
PROFESSIONAL LAND SURVEYING
PO Box 354
Vanceboro, NC 28586
Phone: 252-244-0599
Fax: 252-244-5988