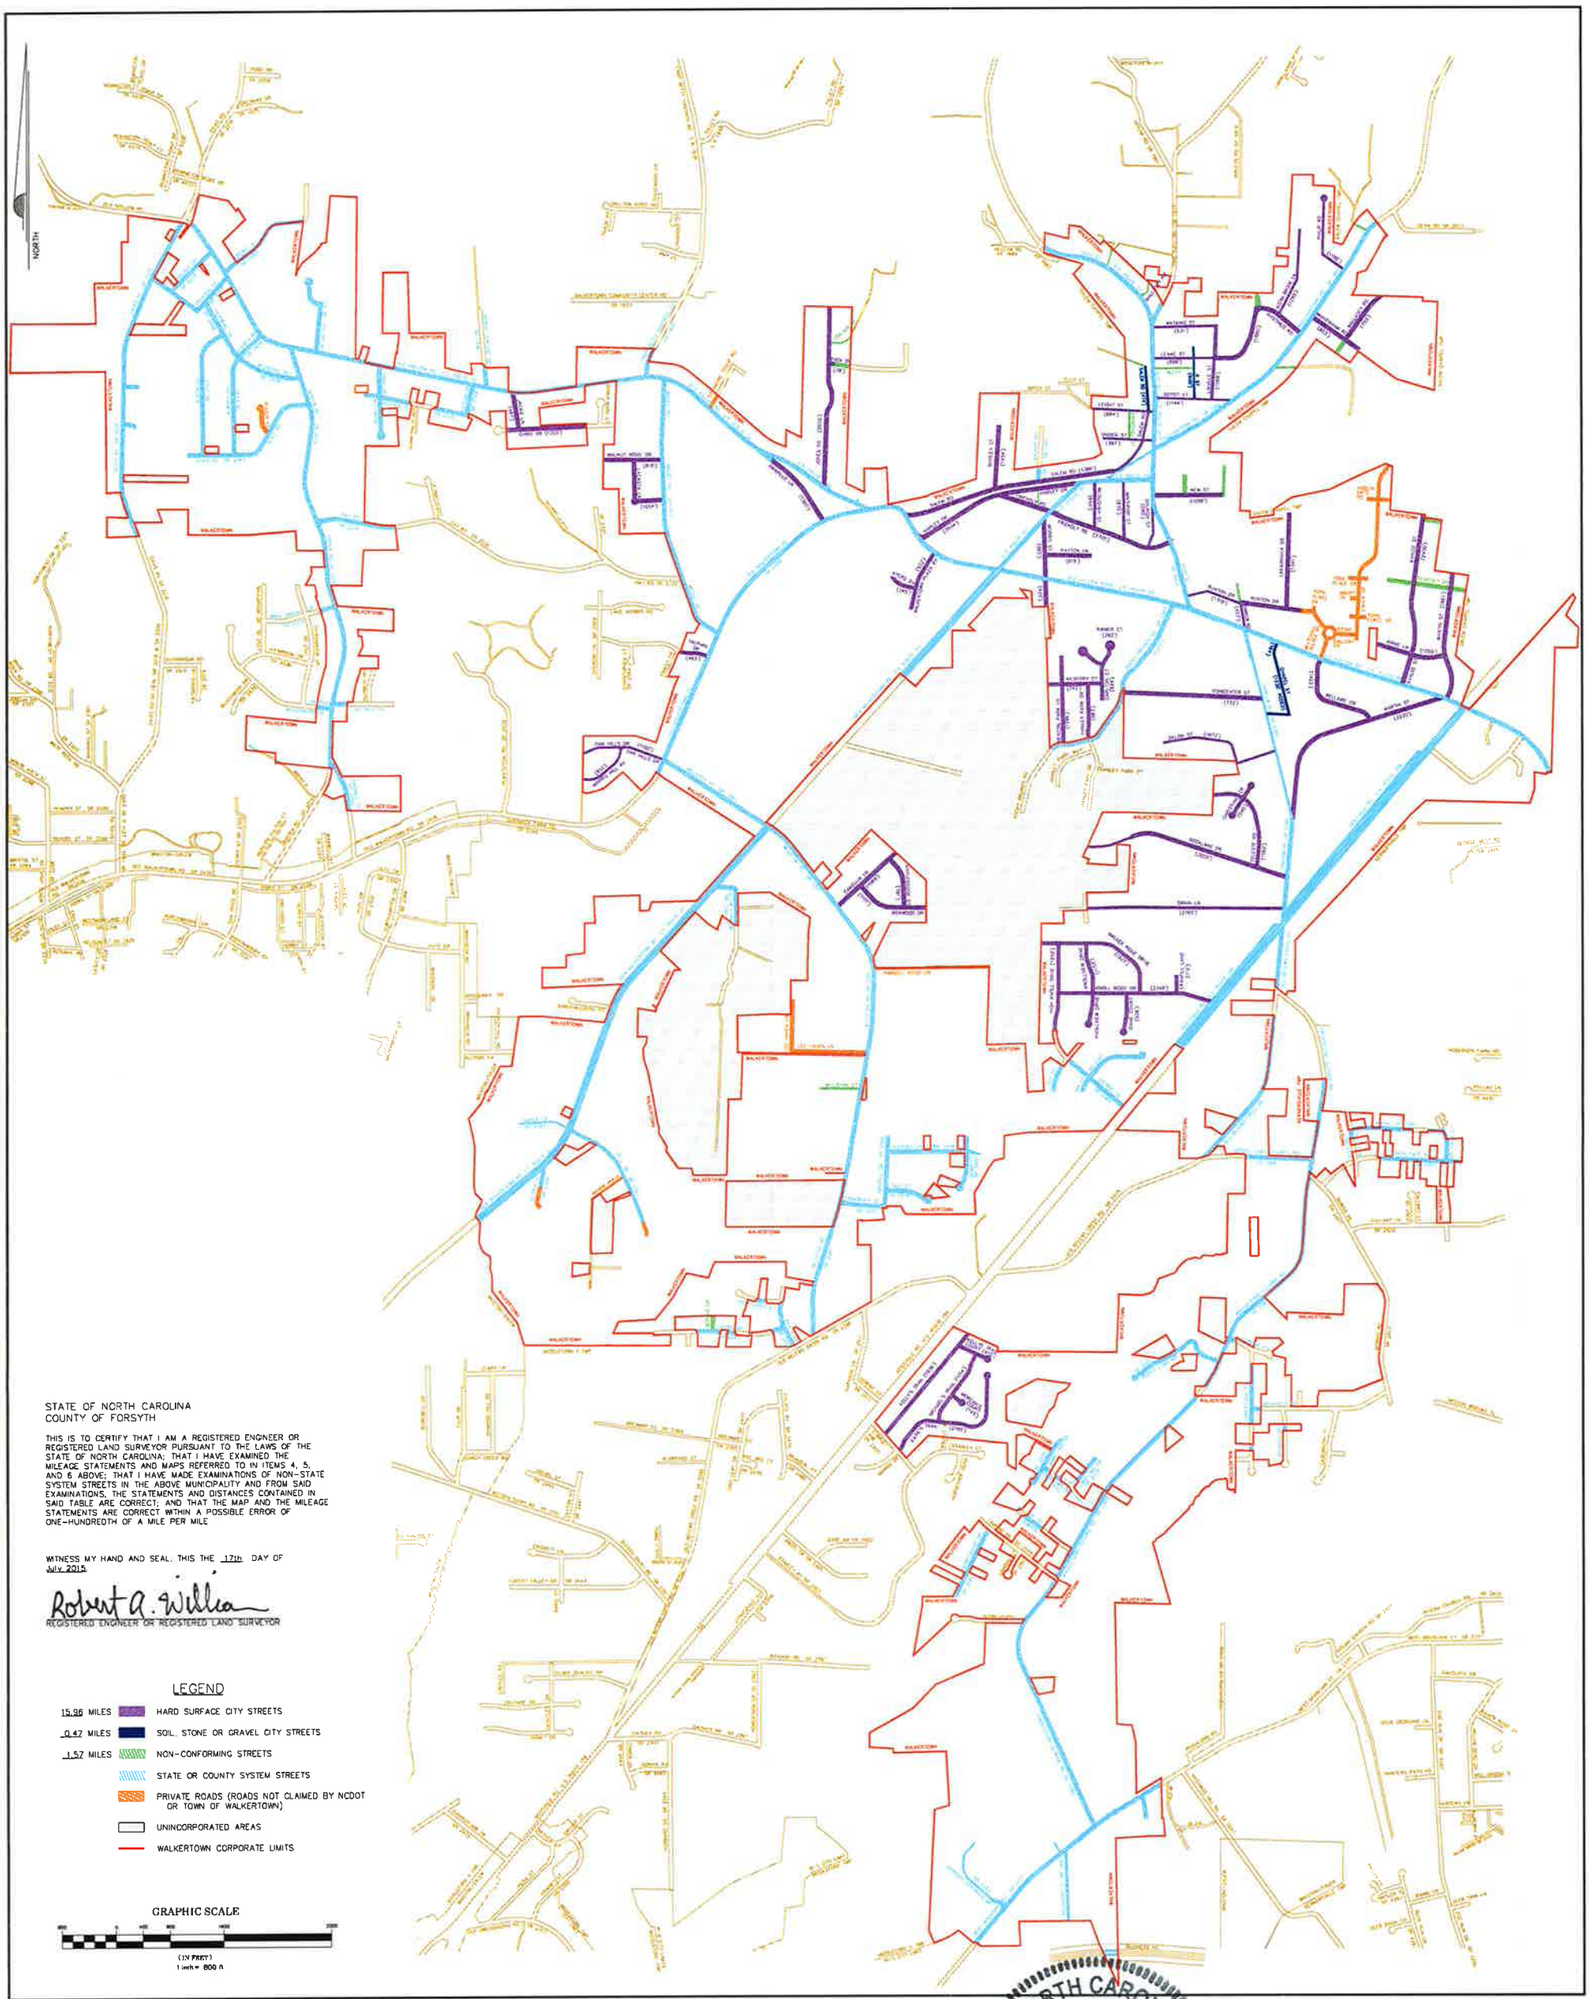

STATE OF NORTH CAROLINA
COUNTY OF FORSYTH

THIS IS TO CERTIFY THAT I AM A REGISTERED ENGINEER OR REGISTERED LAND SURVEYOR PURSUANT TO THE LAWS OF THE STATE OF NORTH CAROLINA; THAT I HAVE EXAMINED THE MILEAGE STATEMENTS AND MAPS REFERRED TO IN ITEMS 4, 5, AND 6 ABOVE; THAT I HAVE MADE EXAMINATIONS OF NON-STATE SYSTEM STREETS IN THE ABOVE MUNICIPALITY AND FROM SAID EXAMINATIONS, THE STATEMENTS AND DISTANCES CONTAINED IN SAID TABLE ARE CORRECT; AND THAT THE MAP AND THE MILEAGE STATEMENTS ARE CORRECT WITHIN A POSSIBLE ERROR OF ONE-HUNDREDTH OF A MILE PER MILE

WITNESS MY HAND AND SEAL, THIS THE 17th DAY OF July, 2015.

Robert A. Williams
REGISTERED ENGINEER OR REGISTERED LAND SURVEYOR

LEGEND

15.96 MILES	HARD SURFACE CITY STREETS
0.42 MILES	SOIL, STONE OR GRAVEL CITY STREETS
1.57 MILES	NON-CONFORMING STREETS
	STATE OR COUNTY SYSTEM STREETS
	PRIVATE ROADS (ROADS NOT CLAIMED BY NCDOT OR TOWN OF WALKERTOWN)
	UNINCORPORATED AREAS
	WALKERTOWN CORPORATE LIMITS

GRAPHIC SCALE

(IN FEET)
1 inch = 800 ft

GENERAL NOTE

NO ACTUAL FIELD SURVEY WAS PERFORMED TO ESTABLISH THE TOWN LIMITS OR ROAD LOCATIONS. INFORMATION WAS PROVIDED BY THE FORSYTH COUNTY TAX ASSESSOR'S OFFICE.

2015 POWELL BILL MAP
TOWN OF WALKERTOWN

PO BOX 39
WALKERTOWN, NORTH CAROLINA 27051

NORTH CAROLINA PROFESSIONAL ENGINEER SEAL 30932 ROBERT A. WILLIAMS

7/17/15

Stantec

Stantec Consulting Services Inc.
801 Jones Franklin Road
Suite 300
Raleigh, NC 27606
Tel (919) 851-6866
Fax (919) 851-7024
www.stantec.com
License No. F-0672