ALL STREETS ARE CORRECT AS COLORED

DATE: JULY 1, 2015

MILLARD T. OWEN III
PROFESSIONAL LAND SURVEYOR L-1498

NORTH CAROLINA PROFESSIONAL SEAL L-1498 LAND SURVEYOR MILLARD T. OWEN III

- MAINTAINED BY THE NORTH CAROLINA DEPARTMENT OF TRANSPORTATION.
- PAVED STREETS MAINTAINED BY THE TOWN OF WARSAW.
- SOIL STREETS MAINTAINED BY THE TOWN OF WARSAW
- PRIVATE STREETS
- CORPORATE BOUNDARY LIMITS

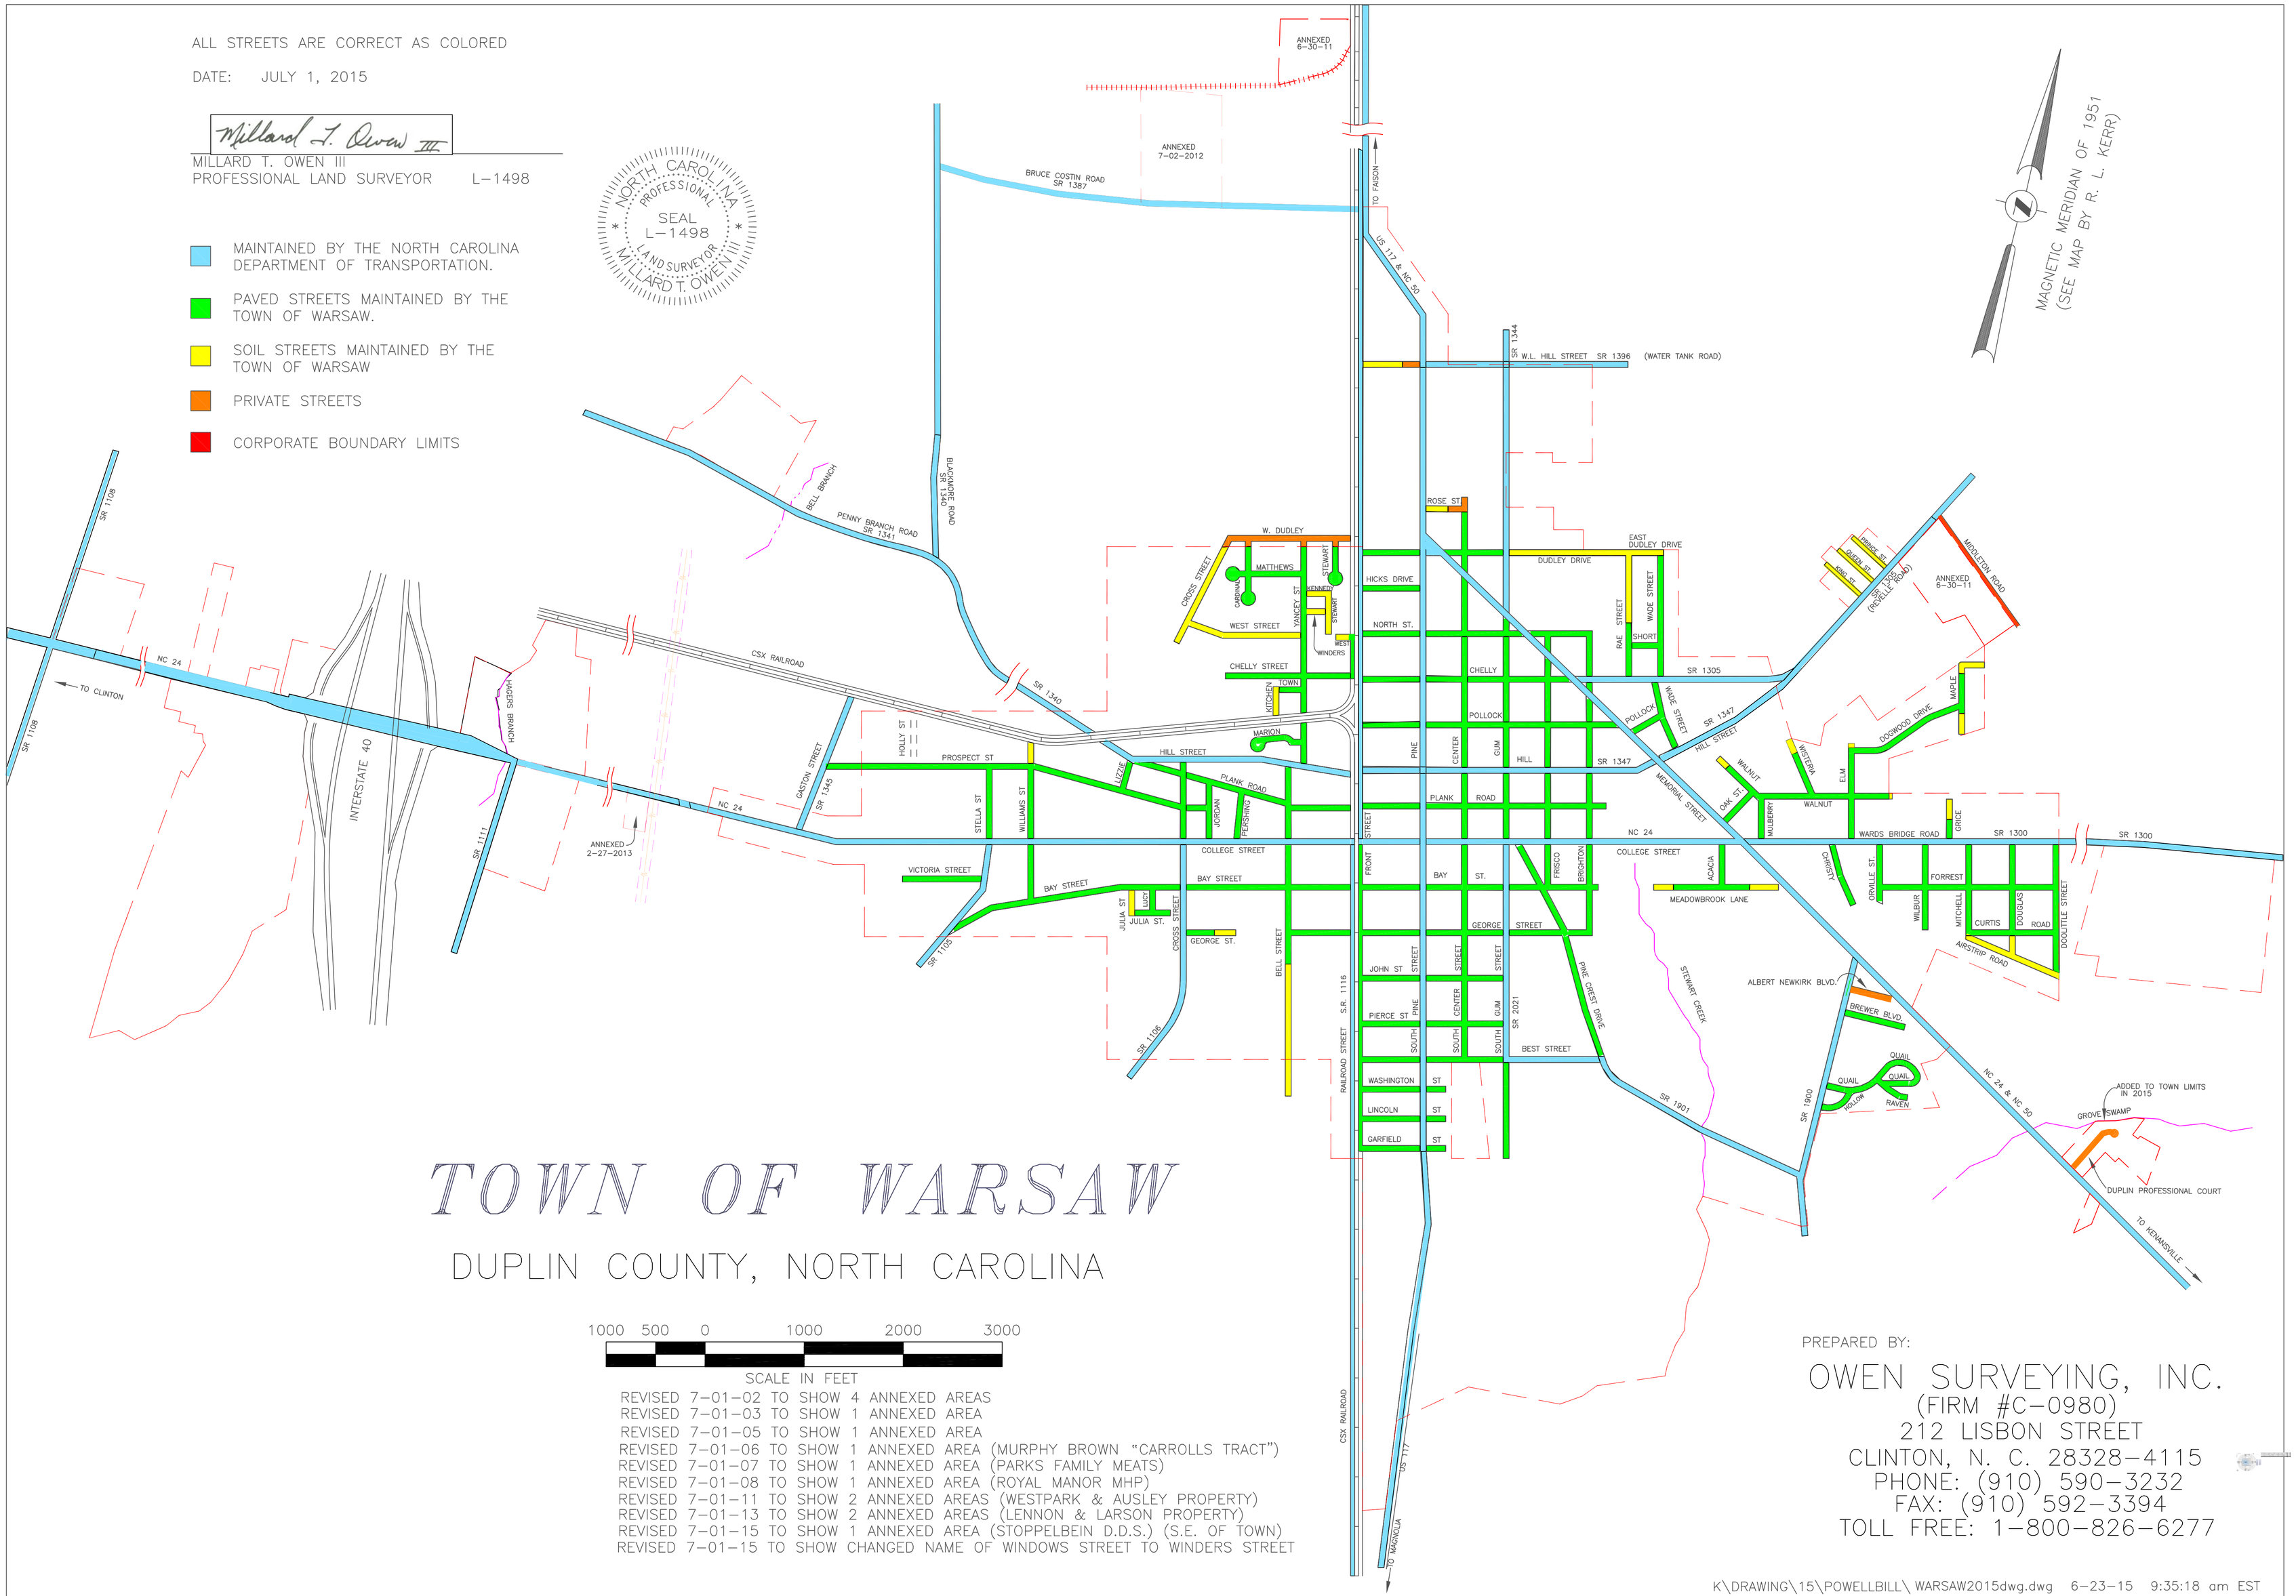

REVISED 7-01-02 TO SHOW 4 ANNEXED AREAS
REVISED 7-01-03 TO SHOW 1 ANNEXED AREA
REVISED 7-01-05 TO SHOW 1 ANNEXED AREA
REVISED 7-01-06 TO SHOW 1 ANNEXED AREA (MURPHY BROWN "CARROLLS TRACT")
REVISED 7-01-07 TO SHOW 1 ANNEXED AREA (PARKS FAMILY MEATS)
REVISED 7-01-08 TO SHOW 1 ANNEXED AREA (ROYAL MANOR MHP)
REVISED 7-01-11 TO SHOW 2 ANNEXED AREAS (WESTPARK & AUSLEY PROPERTY)
REVISED 7-01-13 TO SHOW 2 ANNEXED AREAS (LENNON & LARSON PROPERTY)
REVISED 7-01-15 TO SHOW 1 ANNEXED AREA (STOPPELBEIN D.D.S.) (S.E. OF TOWN)
REVISED 7-01-15 TO SHOW CHANGED NAME OF WINDOWS STREET TO WINDERS STREET

PREPARED BY:
OWEN SURVEYING, INC.
(FIRM #C-0980)
212 LISBON STREET
CLINTON, N. C. 28328-4115
PHONE: (910) 590-3232
FAX: (910) 592-3394
TOLL FREE: 1-800-826-6277

K\DRAWING\15\POWELLBILL\ WARSAW2015dwg.dwg 6-23-15 9:35:18 am EST

DRAWING NUMBER 236-GC