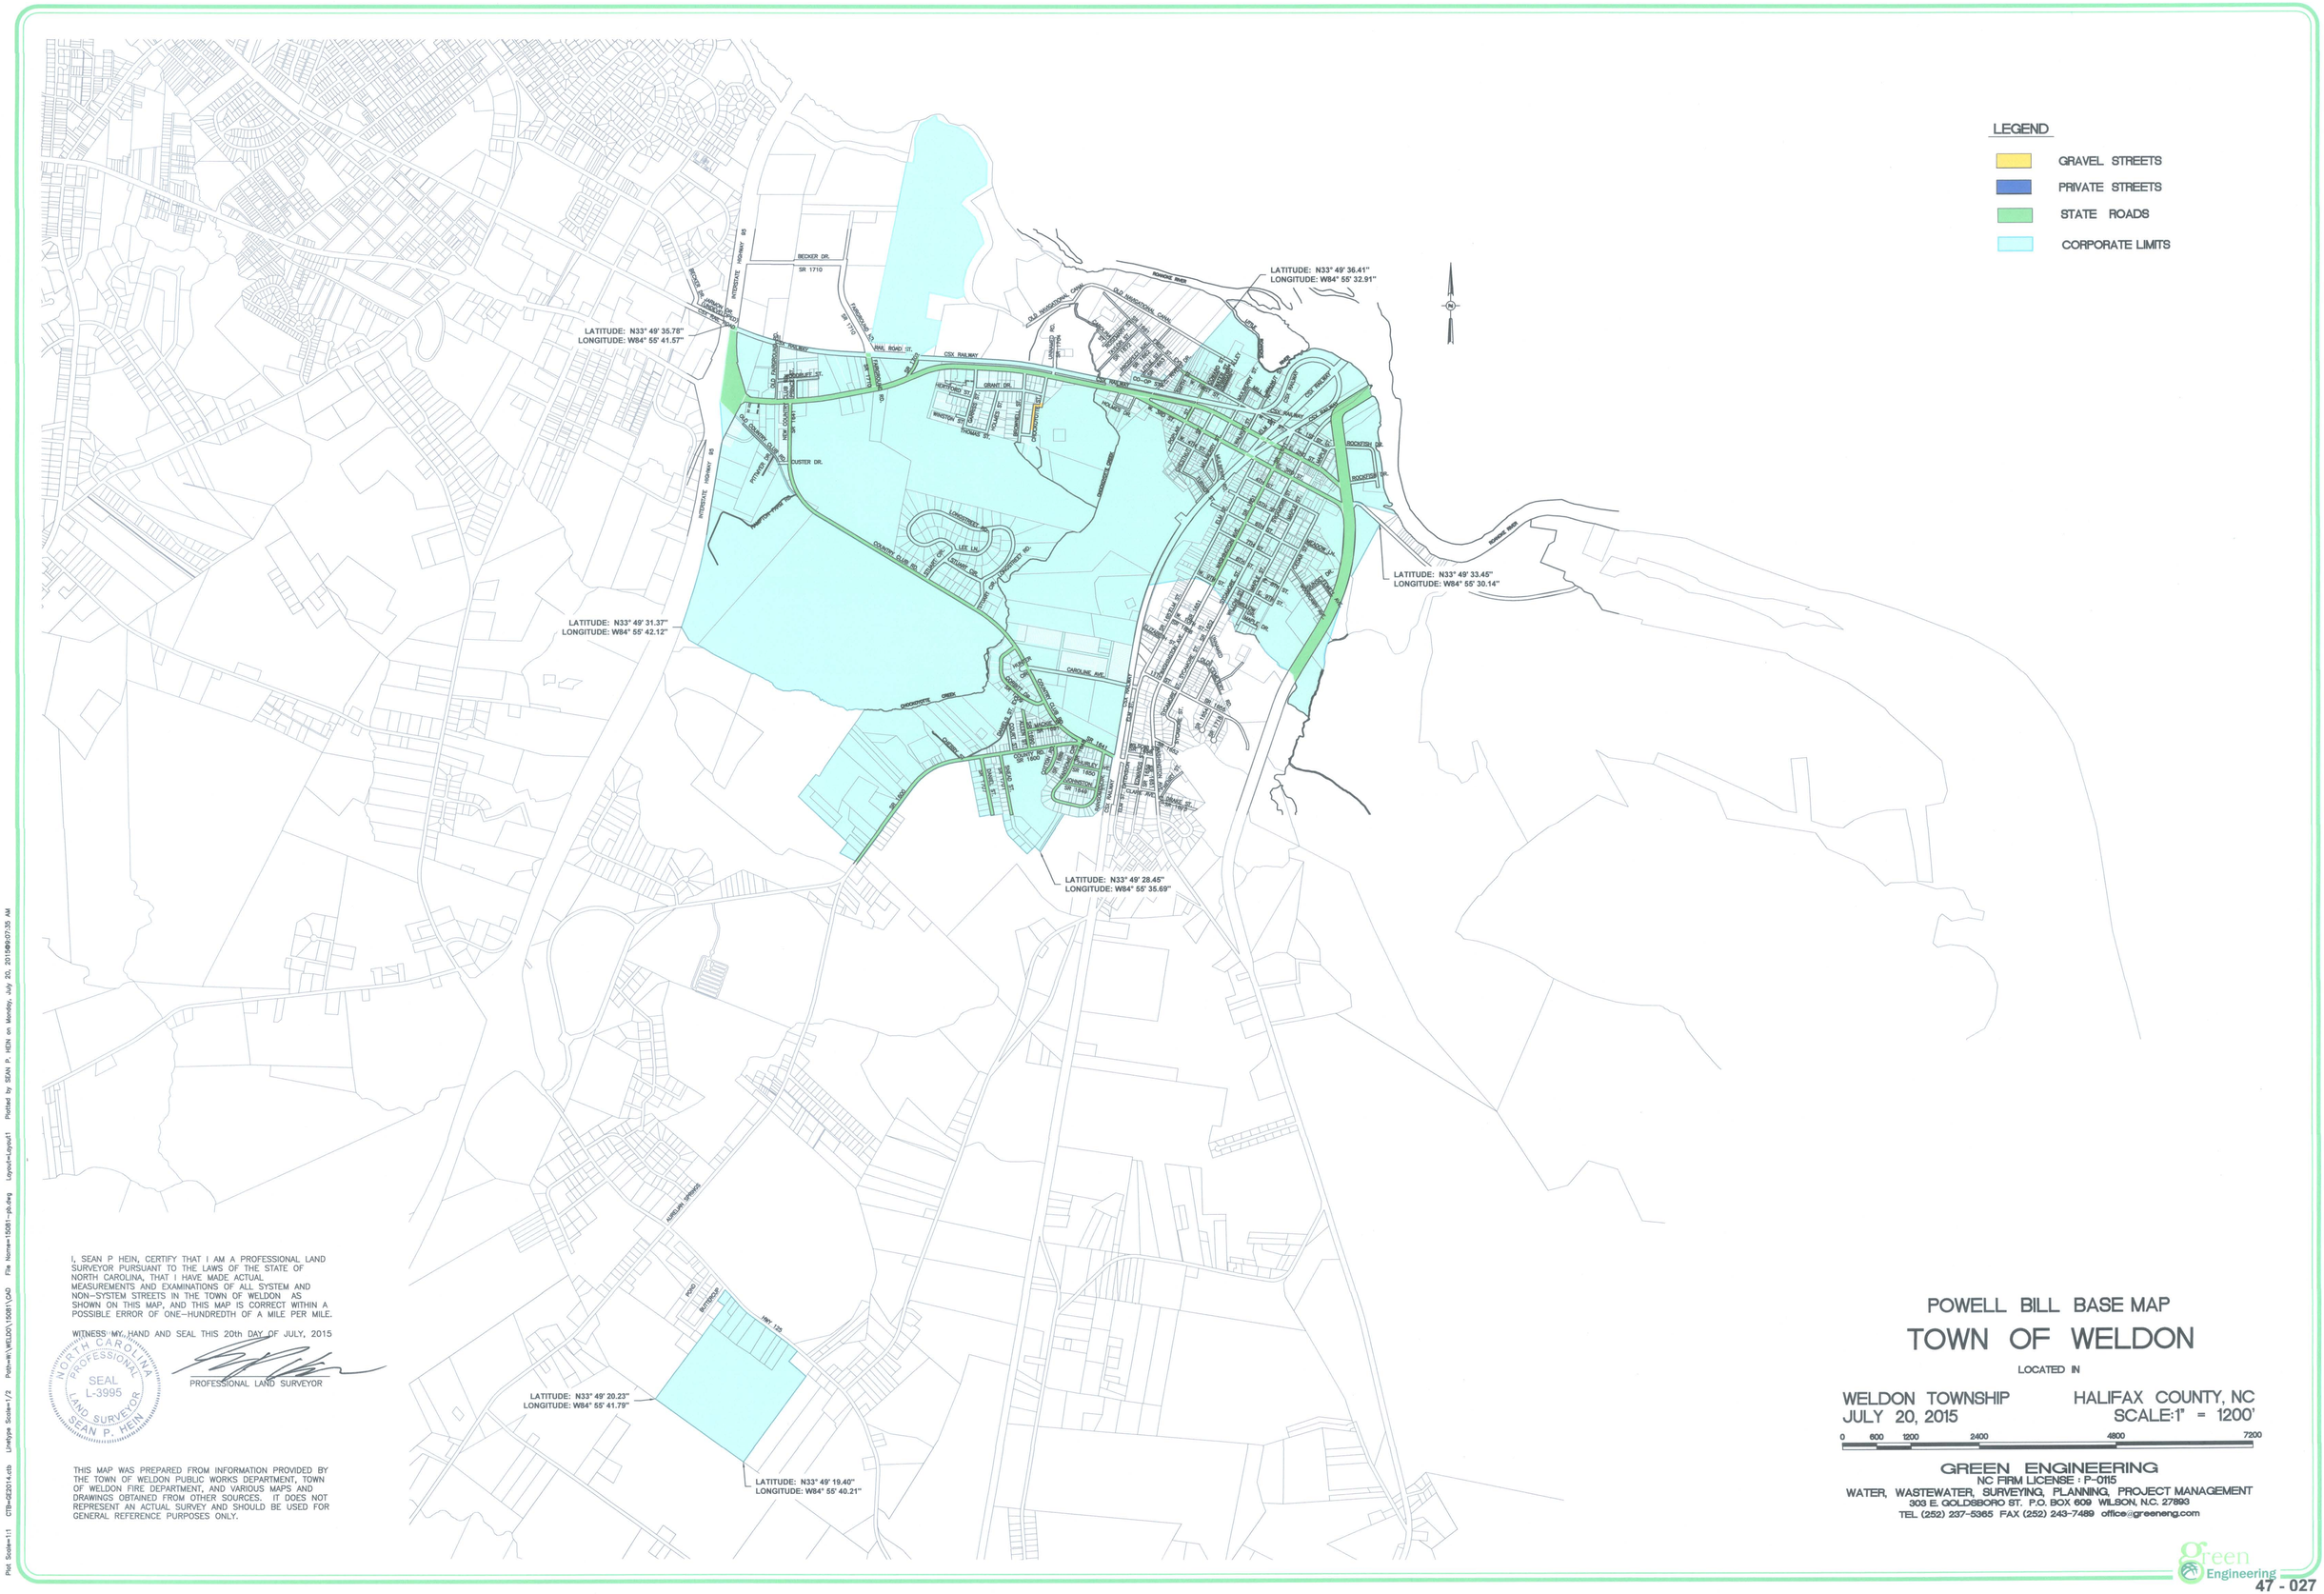

I, SEAN P HEIN, CERTIFY THAT I AM A PROFESSIONAL LAND SURVEYOR PURSUANT TO THE LAWS OF THE STATE OF NORTH CAROLINA, THAT I HAVE MADE ACTUAL MEASUREMENTS AND EXAMINATIONS OF ALL SYSTEM AND NON-SYSTEM STREETS IN THE TOWN OF WELDON AS SHOWN ON THIS MAP, AND THIS MAP IS CORRECT WITHIN A POSSIBLE ERROR OF ONE-HUNDREDTH OF A MILE PER MILE.

WITNESS MY HAND AND SEAL THIS 20th DAY OF JULY, 2015

NORTH CAROLINA PROFESSIONAL SEAL L-3995 LAND SURVEYOR SEAN P. HEIN

PROFESSIONAL LAND SURVEYOR

THIS MAP WAS PREPARED FROM INFORMATION PROVIDED BY THE TOWN OF WELDON PUBLIC WORKS DEPARTMENT, TOWN OF WELDON FIRE DEPARTMENT, AND VARIOUS MAPS AND DRAWINGS OBTAINED FROM OTHER SOURCES. IT DOES NOT REPRESENT AN ACTUAL SURVEY AND SHOULD BE USED FOR GENERAL REFERENCE PURPOSES ONLY.

POWELL BILL BASE MAP

TOWN OF WELDON

LOCATED IN

WELDON TOWNSHIP
JULY 20, 2015

HALIFAX COUNTY, NC
SCALE:1" = 1200'

0 600 1200 2400 4800 7200

GREEN ENGINEERING
NC FIRM LICENSE : P-0115
WATER, WASTEWATER, SURVEYING, PLANNING, PROJECT MANAGEMENT
303 E. GOLDSBORO ST. P.O. BOX 609 WILSON, N.C. 27893
TEL. (252) 237-5365 FAX (252) 243-7489 office@greeneng.com

Green Engineering