STATE OF
NORTH CAROLINA
DEPT. OF TRANSPORTATION
DIVISION OF HIGHWAYS
RALEIGH, N.C.

7-06

ENGLISH STANDARD DRAWING FOR

**PAVEMENT MARKINGS**

STANDARD ALPHABET AND SYMBOLS FOR
HIGHWAY PAVEMENT MARKING (USDOT-FHWA)

SHEET 5 OF 7

**1205.08**

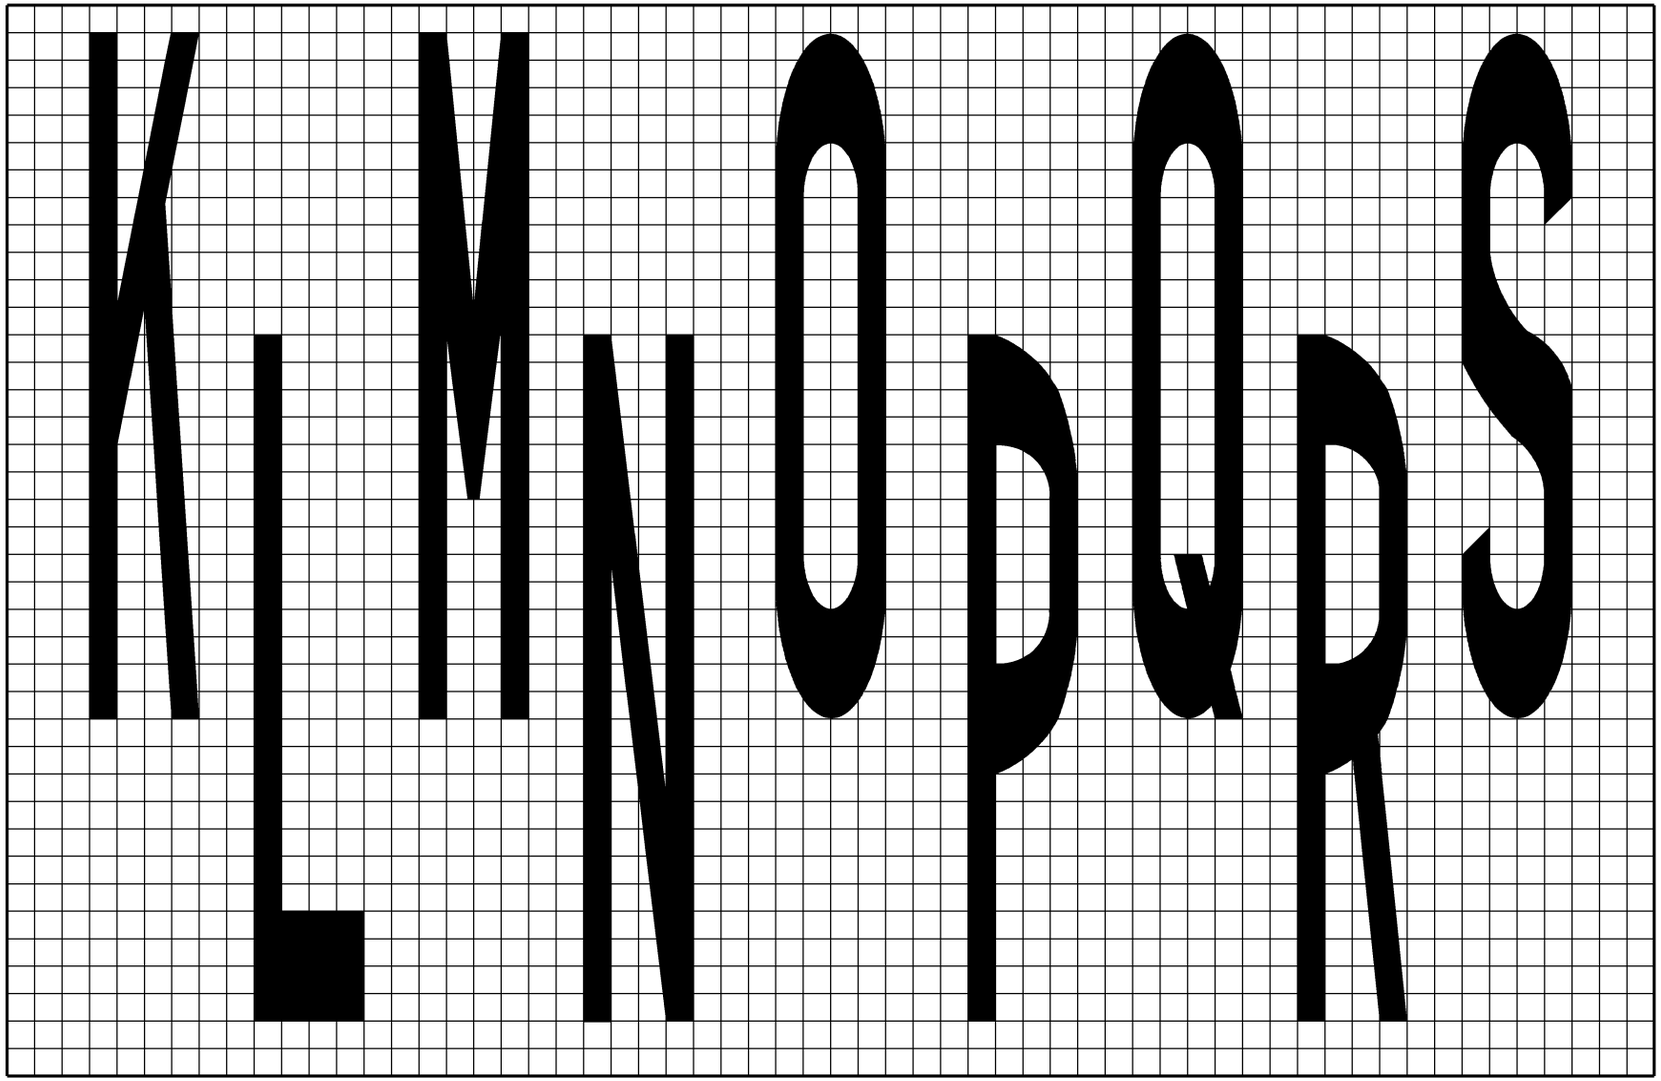


GENERAL NOTES:

1- STANDARD CHARACTERS ARE 25 GRID UNITS HIGH AND 4 UNITS WIDE (EXCEPT LETTER "I" AND THE NUMBER "1" WHICH ARE 1 UNIT WIDE).

2- VERTICAL STROKES ARE 1 UNIT WIDE, HORIZONTAL STROKES ARE 4 UNITS HIGH.

3- SPACE 1 UNIT (MIN.) BETWEEN CHARACTERS OR AS OTHERWISE SHOWN (OPTICAL SPACING MAY BE USED).

4- STANDARD CHARACTER HEIGHTS ARE 8'-4". EXCEPT FOR THE 6' RAILROAD 'R' SYMBOL AND THE TWO-LANE 10'-5" SCHOOL SYMBOL.

5- FOR 8'-4" HIGH CHARACTERS, THE WIDTH IS 16" (USE 4" FOR EACH GRID SQUARE).

6- FOR 10'-5" HIGH CHARACTERS, THE WIDTH IS 20" (USE 5" FOR EACH GRID SQUARE).

7- FOR 6' HIGH CHARACTERS, THE WIDTH IS 11½" (USE 2⅞" FOR EACH GRID SQUARE).

STATE OF
NORTH CAROLINA
DEPT. OF TRANSPORTATION
DIVISION OF HIGHWAYS
RALEIGH, N.C.

7-06

ENGLISH STANDARD DRAWING FOR

**PAVEMENT MARKINGS**

STANDARD ALPHABET AND SYMBOLS FOR
HIGHWAY PAVEMENT MARKING (USDOT-FHWA)

SHEET 5 OF 7

**1205.08**