CORRIDOR DESIGN PUBLIC HEARING MAP

MID-CURRITUCK BRIDGE STUDY
STIP PROJECT No. R-2576
CURRITUCK AND DARE COUNTIES

MARCH 2010

NORTH CAROLINA Turnpike Authority

ER2
MCB2 / C1
MCB2 / C2
MCB4 / C1
MCB4 / C2

PRELIMINARY PLANS
SUBJECT TO CHANGE WITHOUT NOTICE

NAD 83

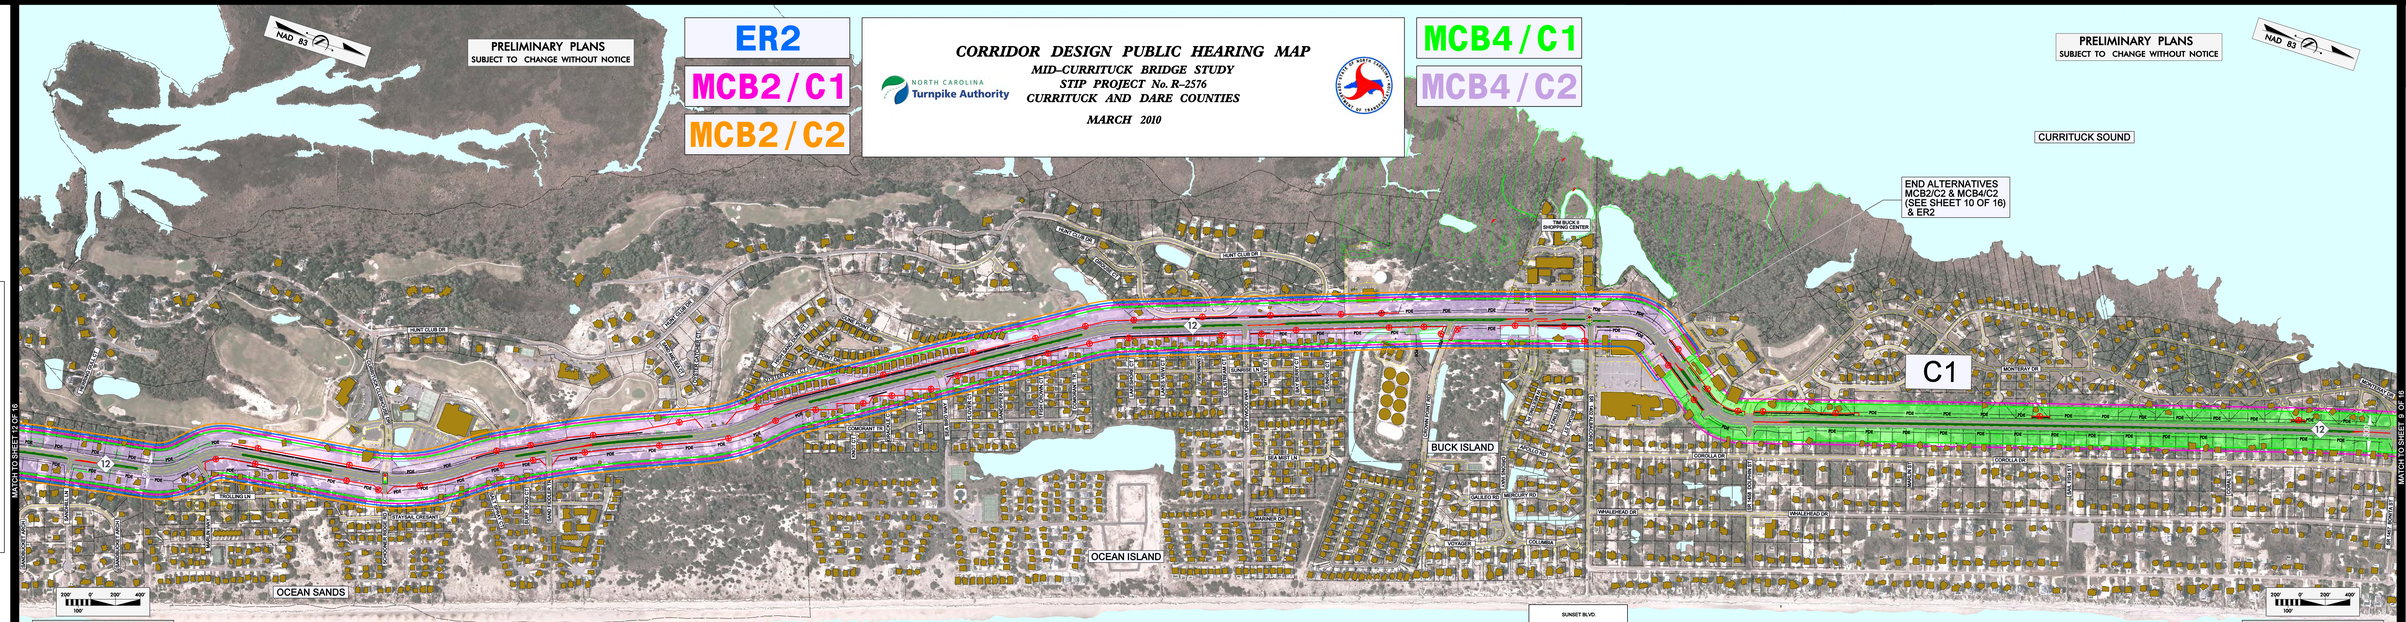

LEGEND

- EXISTING BUILDING
- LAKES, RIVERS, PONDS, STREAMS AND SOUND
- PROPOSED RIGHT OF WAY
- PROPOSED RIGHT OF WAY WITH PROPOSED DRAINAGE
- PROPOSED TEMPORARY CONSTRUCTION EASEMENT
- GRAVE SITE
- PROPOSED PAVEMENT
- PROPOSED BRIDGE
- WETLANDS
- HISTORIC PROPERTY
- PROPERTY LINES
- EXISTING ROAD
- STUDY LIMITS MCB4/C2
- STUDY LIMITS MCB4/C1
- STUDY LIMITS MCB2/C1
- STUDY LIMITS MCB2/C2
- STUDY LIMITS ER2
- PDE — PROPOSED DRAINAGE EASEMENT
- PROPOSED RETAINING WALL
- EXISTING TRAFFIC SIGNAL
- PROPOSED TRAFFIC SIGNAL

PHOTOGRAPH DATED JUNE 2007

CURRITUCK CLUB HOUSE RD.

NC 12 SOUTH	6,400 (3,900) 1,100 (1,300)	5,300 (6,400) 7,000 (5,800)	NC 12 NORTH
19,000 (23,900) 23,100 (26,800)	200 (200) 300 (200)	1,300 (1,800) 1,300 (1,800)	17,400 (20,200) 22,800 (26,000)
	400 (600) 400 (600)		

SCHONOER RIDGE (C1 & C2)

2012 JULY SUMMER WEEKDAY (SUMMER WEEKEND)
2030 JULY SUMMER WEEKDAY (SUMMER WEEKEND)

SUNSET BLVD.

NC 12 SOUTH	1,300 (1,800) 1,800 (2,300)	8,900 (6,200) 4,600 (3,800)	NC 12 NORTH
19,800 (23,900) 24,100 (26,400)	1,400 (1,900) 1,400 (2,100)	1,400 (2,000) 1,400 (2,100)	17,900 (22,300) 22,400 (27,000)
	8,900 (7,000) 7,100 (6,000)		

SR 1402 ALBACORE ST

2012 JULY SUMMER WEEKDAY (SUMMER WEEKEND)
2030 JULY SUMMER WEEKDAY (SUMMER WEEKEND)

TYPICAL SECTION
NC 12
ER2, MCB2 & MCB4

DESIGN DATA
FUNCTIONAL CLASS. = COLLECTOR
DESIGN SPEED = 35 MPH

CORRIDOR DESIGN PUBLIC HEARING MAP
MID-CURRITUCK BRIDGE STUDY
STIP PROJECT No. R-2576
CURRITUCK AND DARE COUNTIES
MARCH 2010
NORTH CAROLINA Turnpike Authority
LEGEND
SHEET 11 OF 16