



MATCH LINE PREFERRED ALTERNATIVE -C1-
SCROLL 1 STA. 30+00.00

MID-CURRITUCK BRIDGE STUDY
PREFERRED ALTERNATIVE MCB4/A/C1
TIP PROJECT No. R-2576
CURRITUCK COUNTY
(SCROLL 2 of 6)

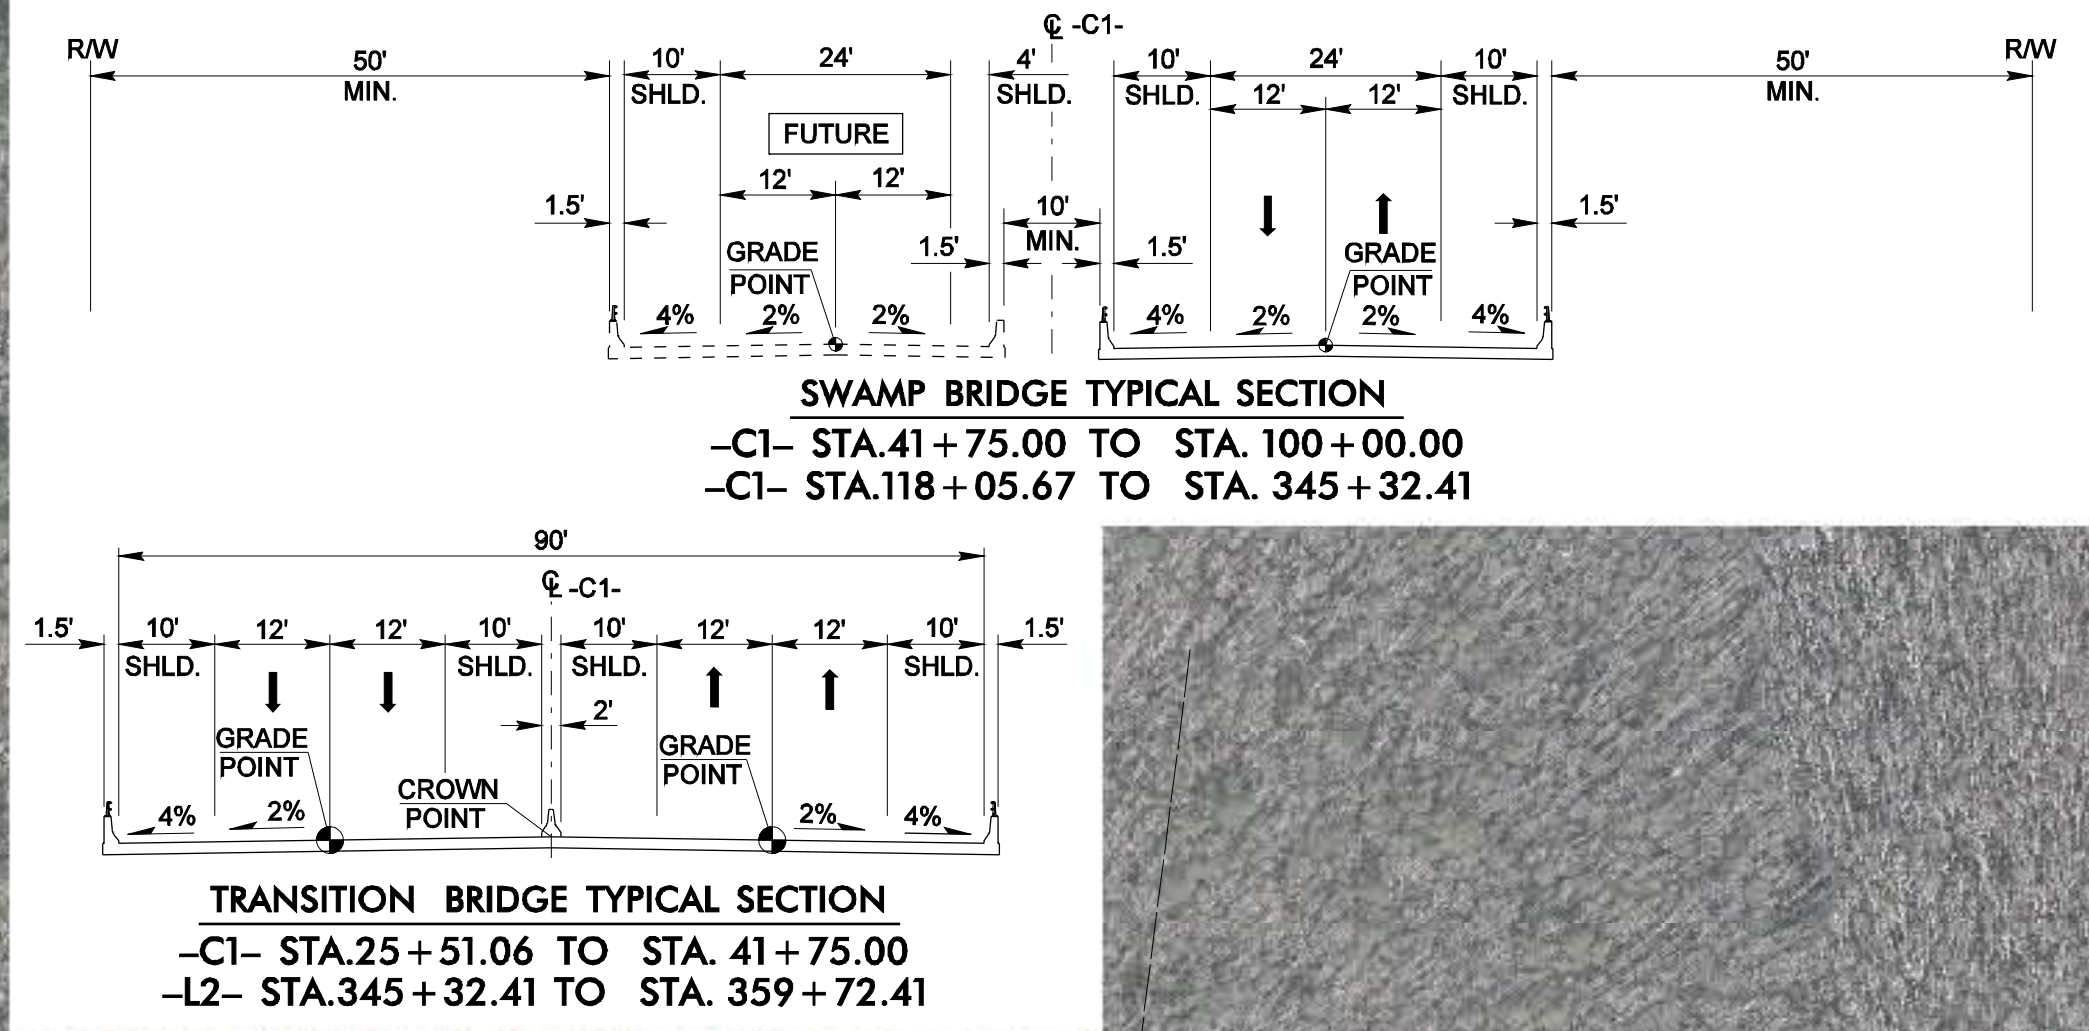


OPTION -C1-
PI STA 63+22.9 Δ = 10°19'05.2" (LT)
D = 0.29°53.5'
L = 2070.98
R = 11200.00
SE = NC
PI STA 111+81.28 Δ = 9°30'27.8" (RT)
D = 0°54'40.7"
L = 1035.5
R = 6650.00
SE = 2.5%
Roff = 70'

PREFERRED ALTERNATIVE -C1-

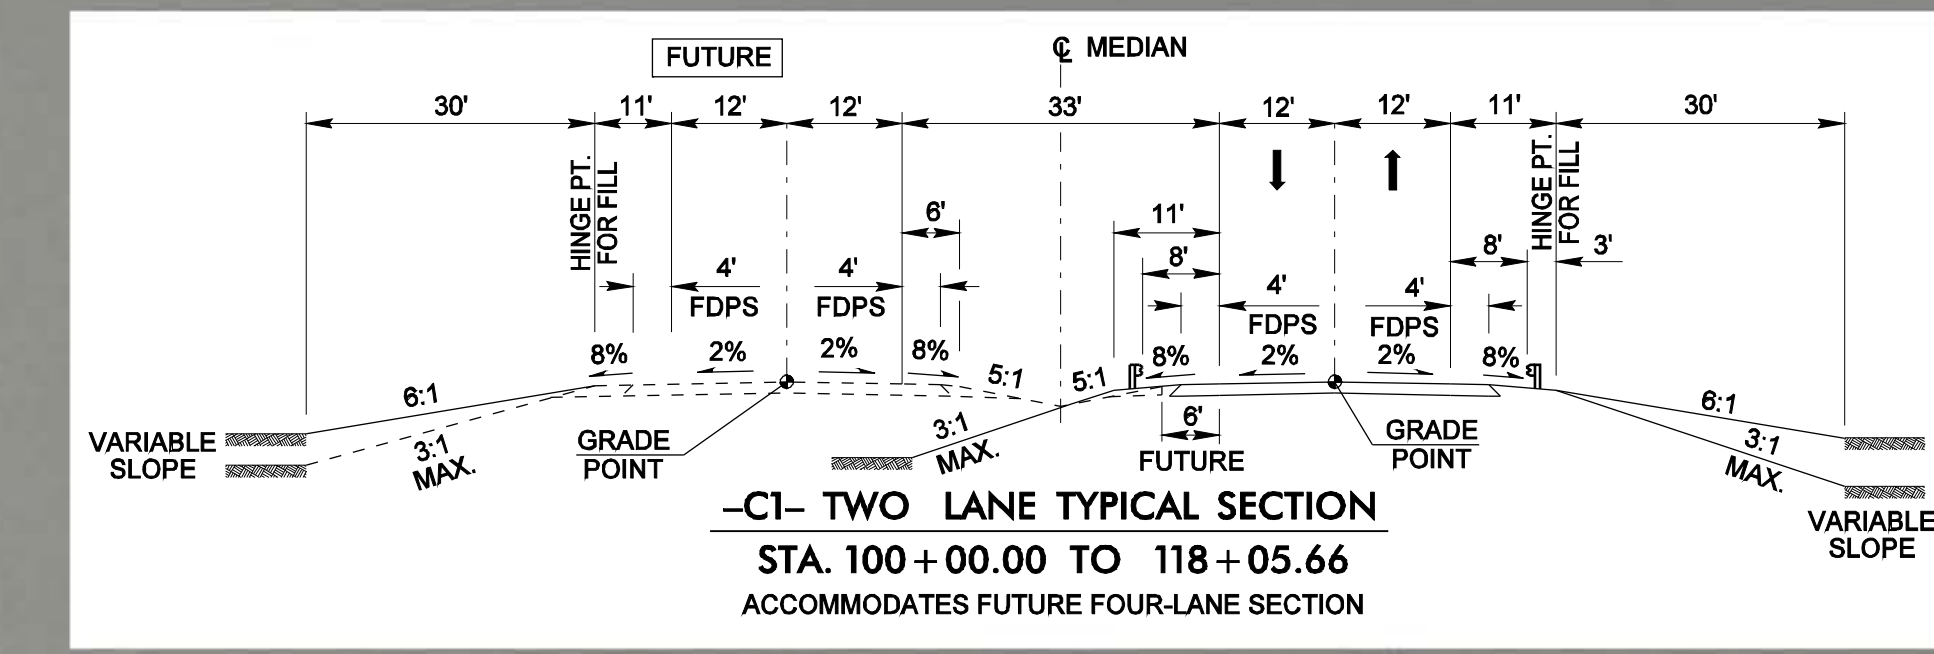

MATCH LINE PREFERRED ALTERNATIVE -C1-
SCROLL 3 STA. 150+00.00

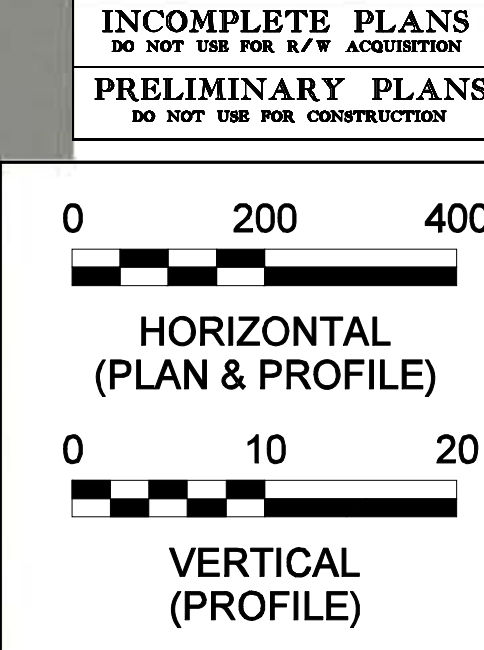

MID-CURRITUCK BRIDGE STUDY
PREFERRED ALTERNATIVE MCB4/A/C1
TIP PROJECT No. R-2576
CURRITUCK COUNTY
(SCROLL 2 of 6)

PARSONS BRINCKERHOFF
434 FAYETTEVILLE STREET
SUITE 1500
RALEIGH, NC 27601

PRELIMINARY PLANS
SUBJECT TO CHANGE WITHOUT NOTICE
DATE PRINTED: _____
TRANSMITTED BY: _____

