

 
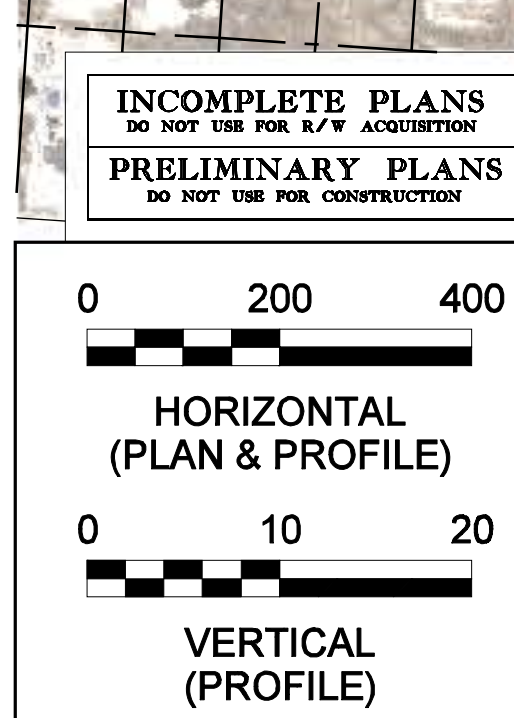
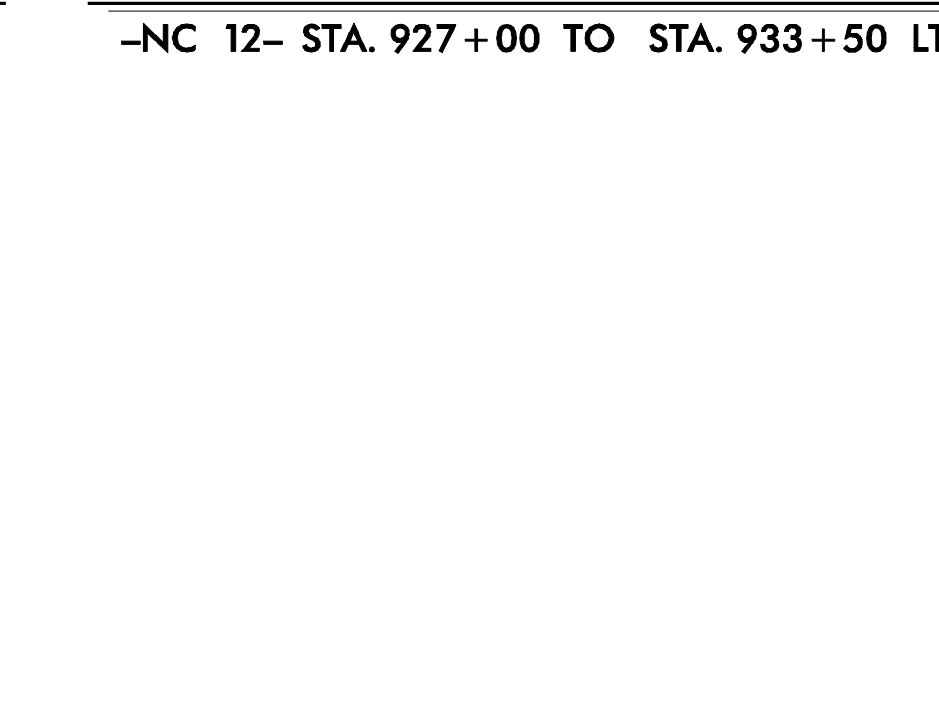
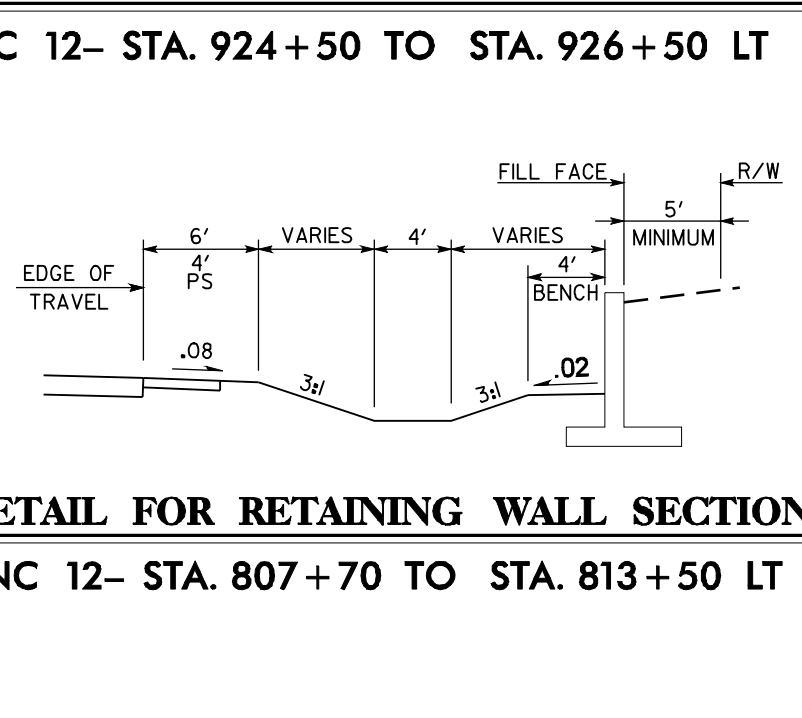
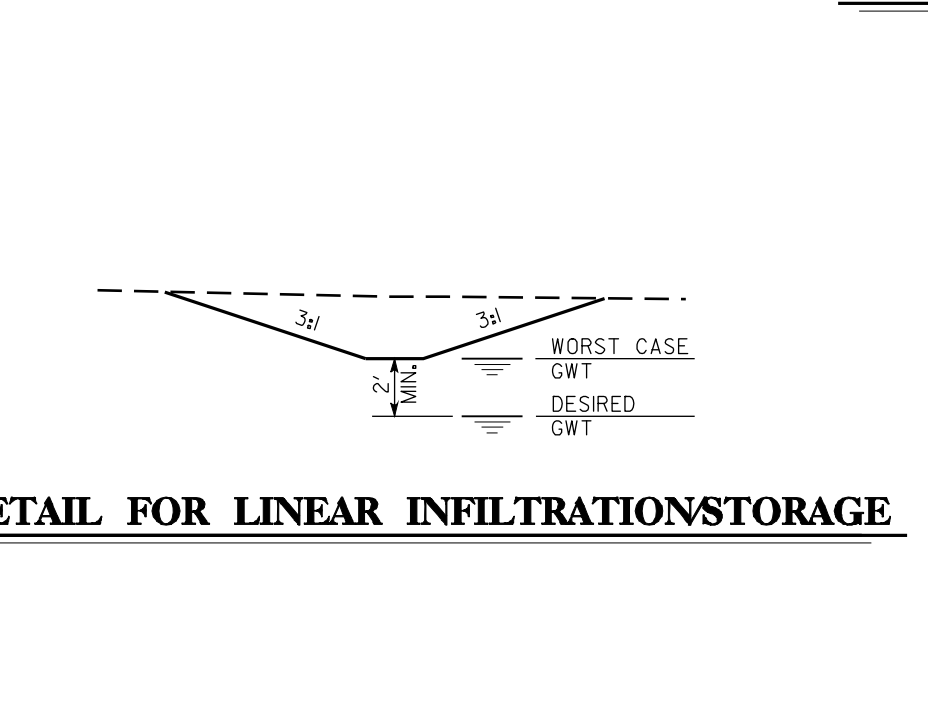
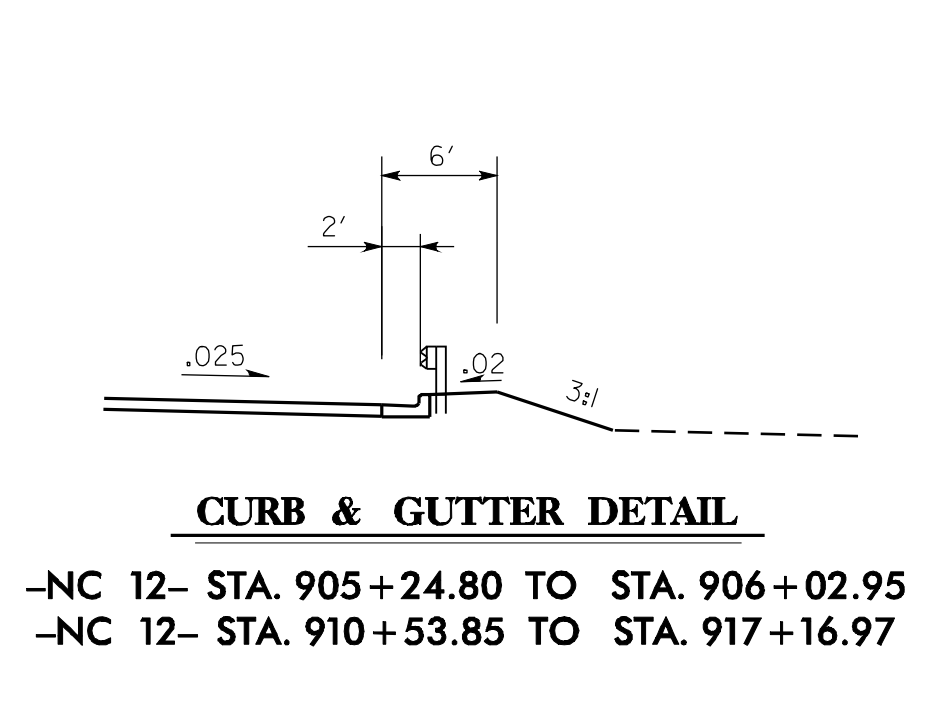
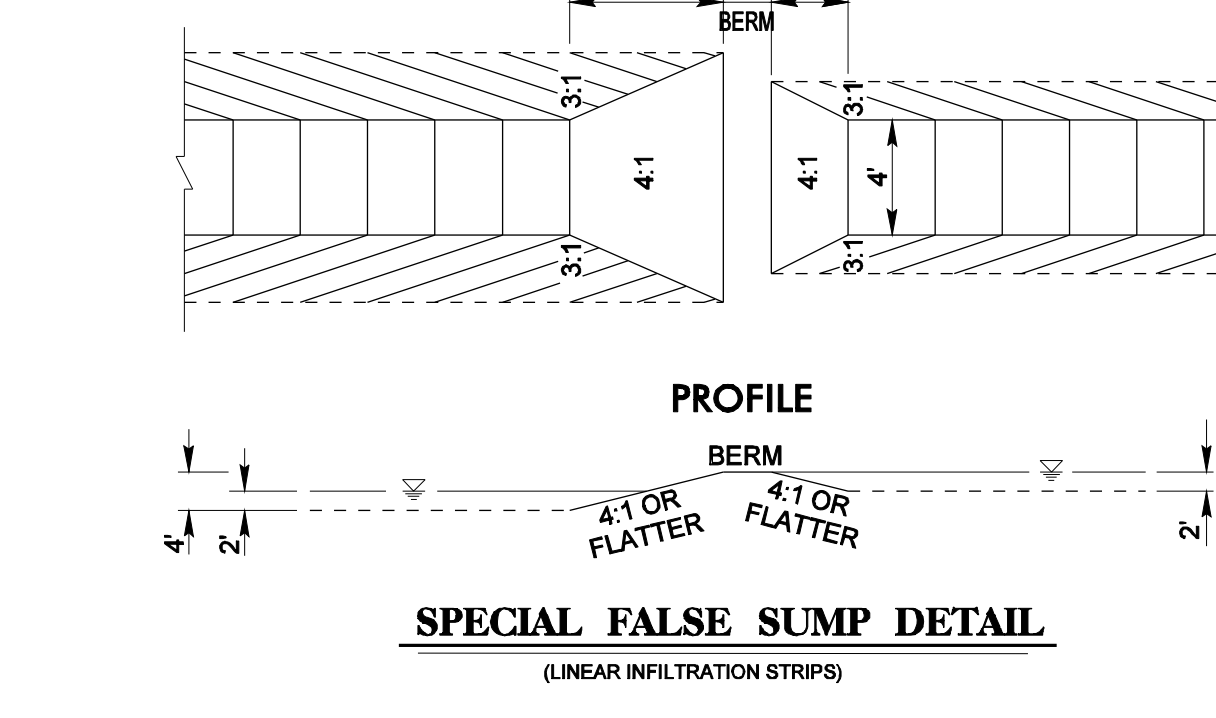
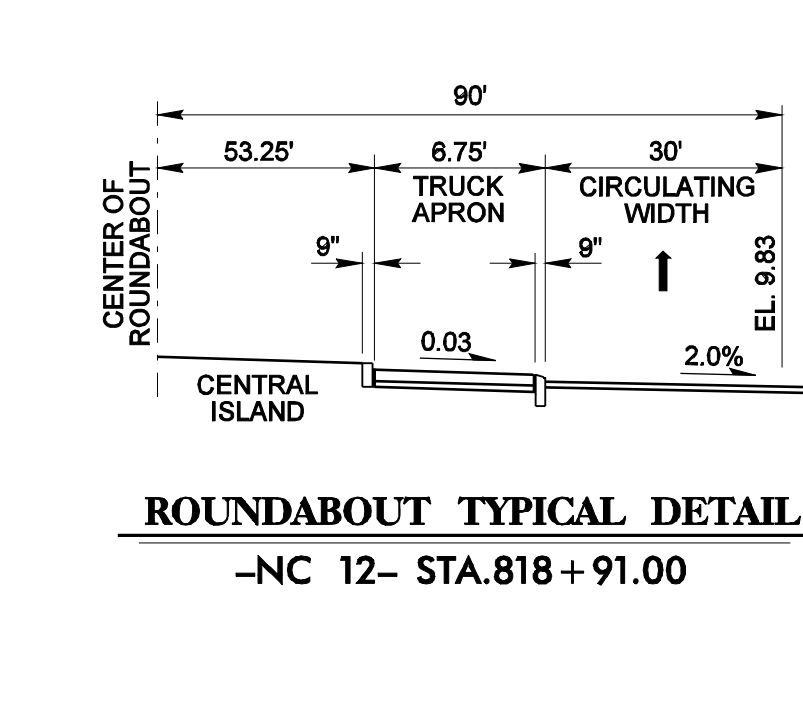


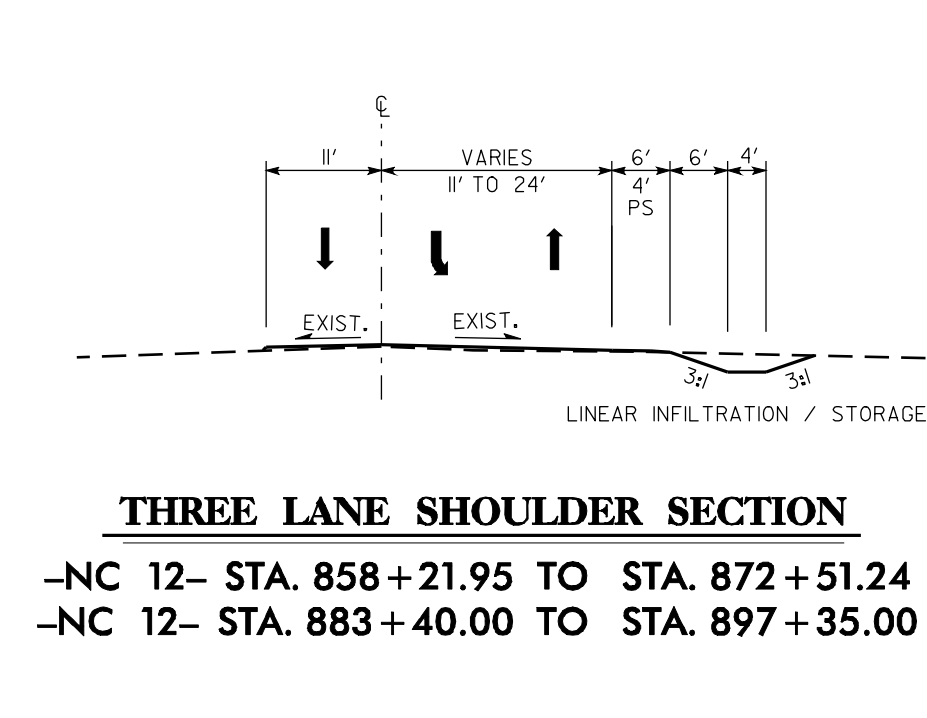

MID-CURRITUCK BRIDGE STUDY
PREFERRED ALTERNATIVE MCB4/A/C1
TIP PROJECT No. R-2576
CURRITUCK COUNTY
NC 12
(SCROLL 5 of 6)

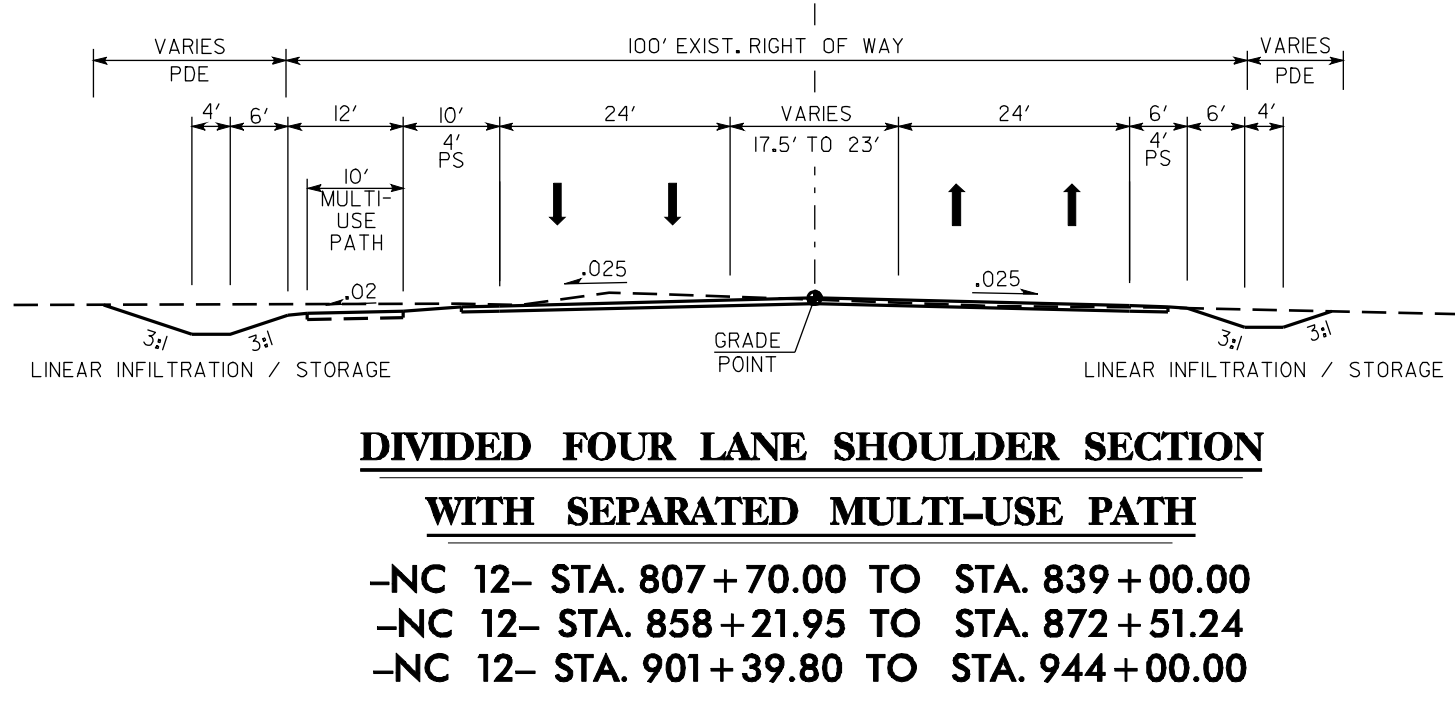

**MID-CURRITUCK BRIDGE STUDY
PREFERRED ALTERNATIVE MCB4/A/C1
TIP PROJECT No. R-2576
CURRITUCK COUNTY
NC 12
(SCROLL 5 of 6)**

PARSONS BRINCKERHOFF
434 FAYETTEVILLE STREET
SUITE 1500
RALEIGH, NC 27601

PRELIMINARY PLANS
SUBJECT TO CHANGE WITHOUT NOTICE
DATE PRINTED: _____
TRANSMITTED BY: _____

