U–2524C&D WORKSHOP EXAMPLE MAP

GREENSBORO WESTERN URBAN LOOP

NORTH OF SR 2176 (BRYAN BOULEVARD) TO SR 2303 (LAWNDALE DRIVE)

GUILFORD COUNTY
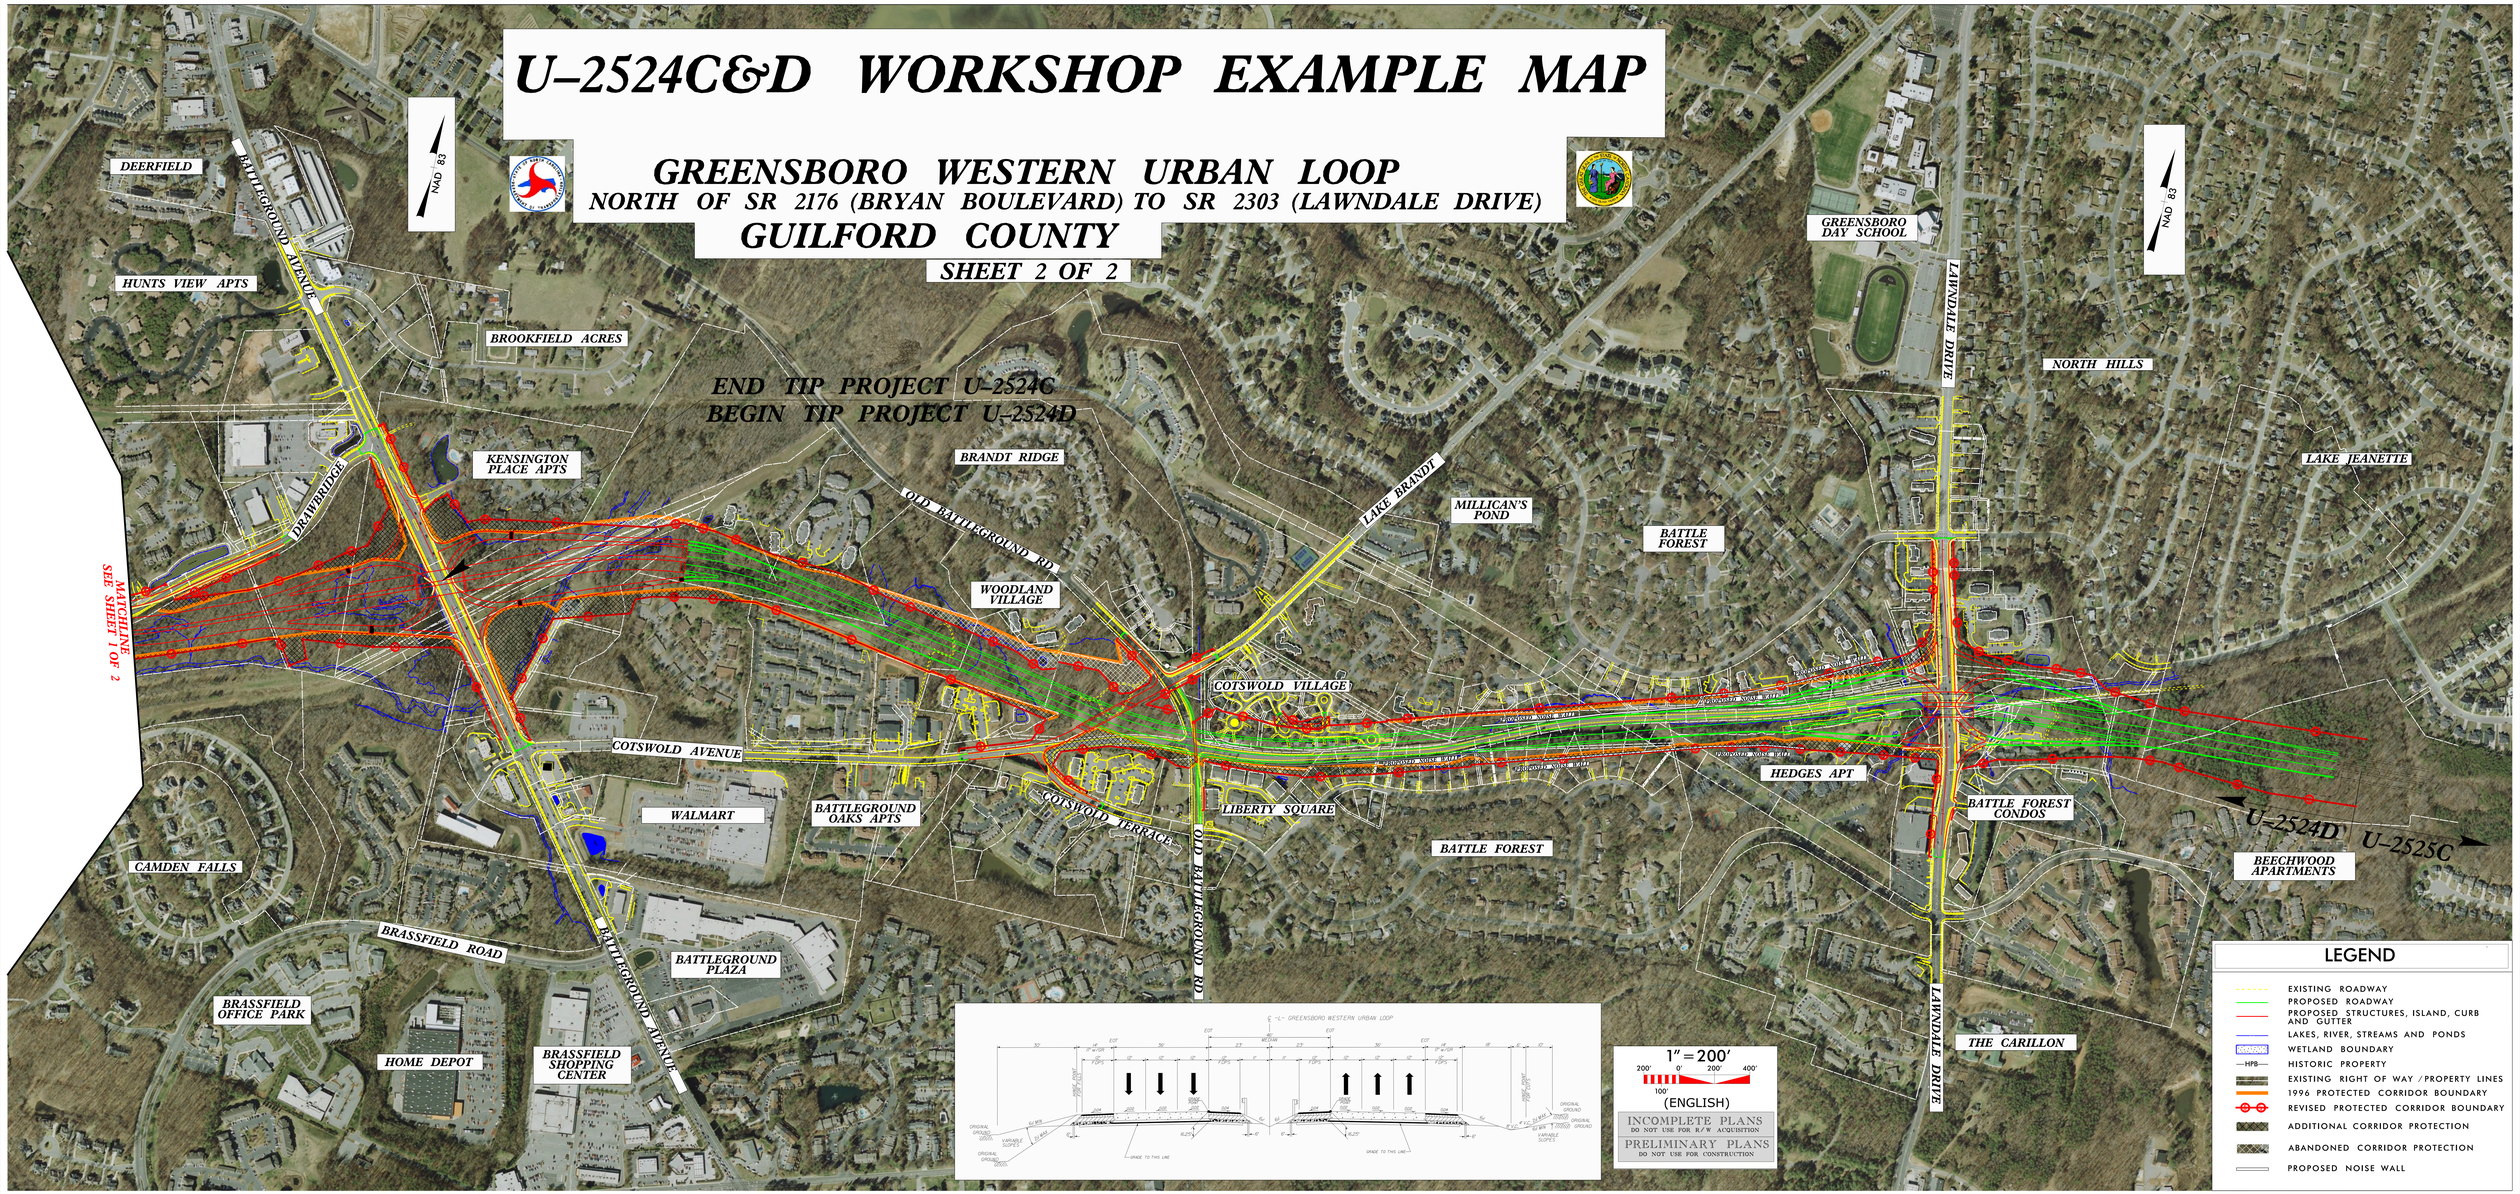
SHEET 2 OF 2