# LEGEND

- ▨ WETLANDS
- 🟦 WATER
- 🟩 EXISTING RIGHT OF WAY
- 🟩 PROPOSED RIGHT OF WAY
- ▨ ALL EASEMENTS
- ⬜ EXISTING ROADWAY
- ▨ EXISTING ROADWAY TO BE REMOVED
- ▨ EXISTING RAILROAD TO BE REMOVED
- 🟨 PROPOSED ROADWAY
- 🟨 PROPOSED RAILROAD
- 🟦 PROPOSED TEMPORARY ROADWAY DETOUR
- 🟦 PROPOSED TEMPORARY RAILROAD DETOUR
- 🟥 PROPOSED STRUCTURES, ISLAND, CURB AND GUTTER
- ▨ EXISTING STRUCTURES TO BE RETAINED
- 🟪 EXISTING RAILROAD RIGHT OF WAY
- - - STUDY AREA LIMITS
- — - PROPERTY LINES
- ⊕ PROPOSED RIGHT OF WAY LINE
- ● PROPOSED CONTROLLED ACCESS LINE
- ◆ RAILROAD MILEPOSTS
- ⊗ RAILROAD CROSSING TO BE REMOVED
- ▭ HISTORIC PROPERTY

**PRELIMINARY PLANS**
SUBJECT TO CHANGE WITHOUT NOTICE
DO NOT USE FOR CONSTRUCTION

**INCOMPLETE PLANS**
DO NOT USE FOR R/W ACQUISITION

200′ 0′ 200′ 400′
100′
(SCALE)

| | |
|---|---|
| 30 | ROOKER JOHNATHAN E |
| 31 | PAYNTER VICTOR A & PEARL H |
| 32 | NORLINA TOWN OF |
| 33 | WRIGHT ALFRED HEIRS OF |
| 34 | CAMPBELL NED JR |
| 35 | FIRST BAPTIST CHURCH OF NORLINA |
| 36 | HUNT JOHN H SR & ODELL |
| 37 | FIELDS MELVIN & PINKIE R |
| 38 | WATERS CURTIS L & CLOIRA |
| 39 | RODWELL BELL HEIRS OF |
| 40 | TERRY BARBARA E & MARY P TERRY |
| 41 | GEORGE ANNIE M |
| 42 | WATKINS FREDERICK & RUBY C |
| 43 | HENDRICKS TISHIE TALLEY |
| 44 | SMITH ELLA M MILDRED J HINTON |
| 45 | SALMON THOMAS J & LINDA |
| 46 | CAULDER ERVIN BRYANT |
| 47 | LEONARD YOUNG CARTER |
| 48 | THOMAS JAMES R & SANDRA DIANE |
| 49 | EDWARDS C A JR & D W PEARCE |
| 50 | ST SING HARRY N & OTHERS |
| 51 | AYCOCK HECTOR S & MAGGIE S |
| 52 | CHAMPION PAULINE |
| 53 | EDWARDS CLAUDE A & LORA P |
| 54 | BOLTON ERNEST L & CHRISTY H |
| 55 | BOBBITT GEORGE E & OTHERS |
| 56 | AMERICAN GENERAL FINANCIAL SER |
| 57 | WIMBROW DONALD S HEIRS |
| 58 | POPE CATHIA W |
| 59 | CARTER PAMELA C & OTHERS |
| 60 | ADAMS CP M R CURTIS C P CURTIS |
| 61 | BRICKEY ALAN D & ANNA M |
| 62 | NORLINA METHODIST CHURCH |
| 63 | ROBERTSON LAWRENCE OWEN JR |
| 64 | PRIDGEN LARRY C & ROBERT W |
| 65 | JERUSALEM UNITED METHODIST CHU |
| 66 | WRIGHT JACOB W & PHYLLIS M |
| 67 | BASKERVILLE BUD MORGAN DONNIE |
| 68 | NORLINA UNITED METH CHURCH |
| 69 | TUCKER CARL V & JENNIFER D |
| 70 | BURROWS DENNY R & CRYSTAL P |
| 71 | DAWSON RON E & ROBERTA L |
| 72 | MATTHEWS REBECCA C |
| 73 | NEWMAN CLAUDE M JR & DORIS K |
| 74 | BURROWS HERBERT R & CLIFFIE K |
| 75 | SIMES TYRONE M & CHARLENE F |
| 76 | KATZENSTEIN FARMS INC |
| 77 | DAEKE G A JR & MATILDA F |
| 78 | LEONARD WILLIAM E & SANDRA V |
| 79 | GALLIAN JULIA G HEIRS |
| 80 | NORLINA INDUSTRIAL DEV AUTHORITY |
| 81 | CLIFTON THERESA JERNIGAN |
| 82 | MEDLIN WAYLON G |
| 83 | GUPTON TED G & OTHERS |
| 84 | DAVIS MATTIE B SLEDGE |
| 85 | CAROLINA TELEPHONE & TELEGRAPH |
| 86 | KATZENSTEIN FARMS INC |
| 87 | PEOPLES SONNY A |
| 88 | SMITH CLYDE E & VIVIAN M |
| 89 | BOND CHARLES JR QUEEN B QUEEN |

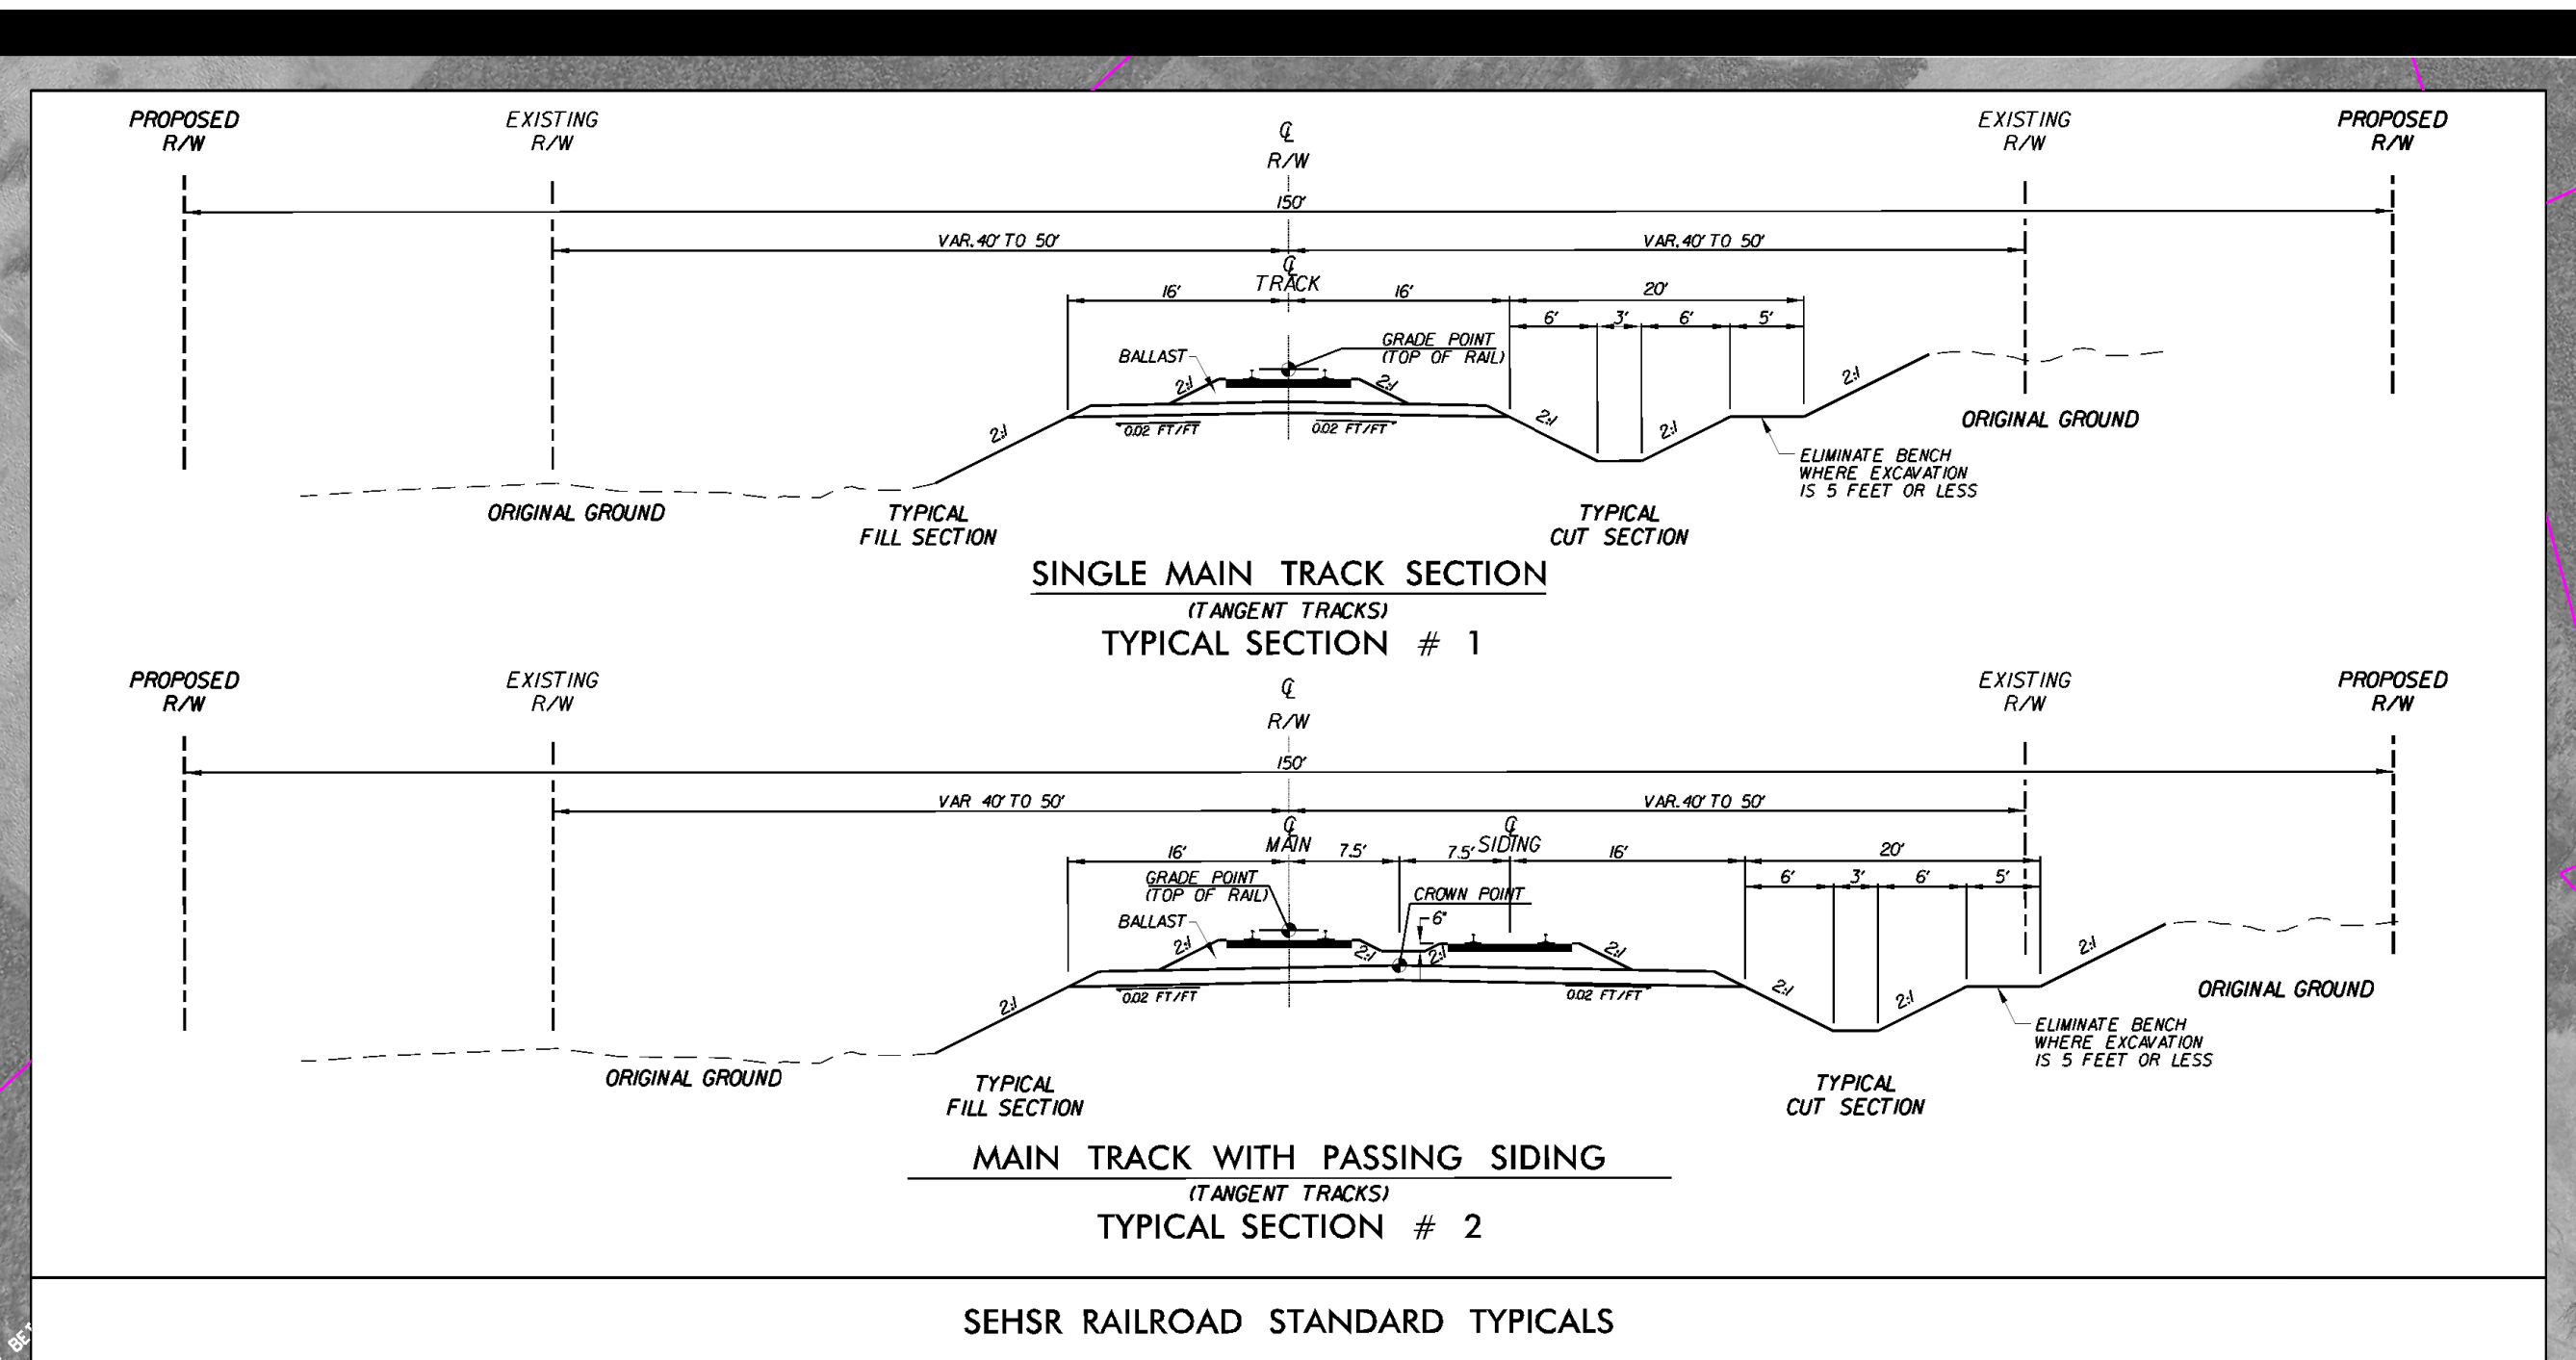

PROPOSED R/W
EXISTING R/W
℄ R/W
EXISTING R/W
PROPOSED R/W
150′
VAR. 40′ TO 50′
VAR. 40′ TO 50′
16′
℄ TRACK
16′
6′
3′
6′
5′
20′
BALLAST
GRADE POINT (TOP OF RAIL)
2:1
0.02 FT/FT
0.02 FT/FT
ORIGINAL GROUND
TYPICAL FILL SECTION
TYPICAL CUT SECTION
ELIMINATE BENCH WHERE EXCAVATION IS 5 FEET OR LESS
ORIGINAL GROUND
℄ MAIN
7.5′
7.5′
℄ SIDING
CROWN POINT
-6″

SINGLE MAIN TRACK SECTION
(TANGENT TRACKS)
TYPICAL SECTION # 1

MAIN TRACK WITH PASSING SIDING
(TANGENT TRACKS)
TYPICAL SECTION # 2

SEHSR RAILROAD STANDARD TYPICALS

SECTION M
NORLINA CITY LIMIT
NORLINA CITY LIMIT
NORLINA CITY LIMIT
MATCHLINE SEE SHEET 37
MATCHLINE SEE SHEET 39
Weldon Road
Warren Plains Norlina Road
Yancey Rd
Paynter Plains Rd
Hunter Ridge Road
King Dr
Jerman Ln
Washington St
Kearney St
Rogers St
Rooker St
North St
East St
Walker Ave
Center St
West St
Terrell St
Hyco St
Liberty St
Main St
Darden St
Elm St
Pine St
Division St
Carr St
High St
Rose St
1
401
158
S-97
S-98
STUDY AREA LIMITS
TAYLOR MARY E
UNITED SHILOH INCORPORATED
HAWKS WILLIAM J
WELDON NATHANIEL B
HARRIS J T III & LILLIAN
ROSE MARGARET F HEIRS
ROSE WILLIAM O & MARY M
HARRIS GLENN R & JOHN T II
HARRIS JOHN THOMAS III
ROSS DAVID W
EDWARDS DONALD R & CHERYL
HUTCHINS JAMES LEE & MILDRED
KING C C SR HEIRS
KERSEY JAMES
COLEMAN HAZEL F
COLEMAN JEFFREY ALLEN
KING CLARENCE C JR
KING DEAN LAMAR
KEETER E L & C C KING JR
HARRIS GLENN RANSON
HENDRICKS DELLA W HEIRS
FORTE BERTHA B
COFFMAN DONALD R
WARD KIMBALL MATTHEW
WILKERSON JAMES T
HARGROVE PATSY K
HARGROVE FREDDIE L SR & HELEN
RODDY RICHARD W & ARDITH J
WARREN INVESTORS
WARREN CO BD OF ED
FRAZIER GENEVA R
HUNDLEY THOMAS C & KELLY A
YANCEY R H HEIRS
JOHNSON SAMUEL M & ANNIE K
ROBINSON MARIE W
HUNDLEY WALTER E & DANYLU P
HUNDLEY BROTHERS PARTNERSHIP
TOWN & COUNTRY PARK LLC
KING ROBERT J
PAYNTER VICTOR A
PAYNTER HARVEY L
PAYNTER JOHN O
PAYNTER JAMES
PAYNTER JOHNNY W
PAYNTER JACKSON D
PAYNTER EVELYN G & NORMAN E
PAYNTER WILLIAM W JR
PAYNTER J W
TAYLOR CAROLINE PAYNTER
PEARCE CLAUDE RICHARD JR
MCKEE MELANIE
LEVEL 3 COMMUNICATIONS LLC
BASKETT LOLA HEIRS
KING WILLIE J & RACHEL A
BRANNOCKS GLASS
WILLIAMS J RICHARD
JORDAN DAISY HEIRS OF
WARRENDALE CEMETERY INC
STOKES SANDRA D
GOSPEL BAPTIST CHURCH
PEOPLES SONNY A
MURPHY BRUCE E & HAR
CLARK REBECCA H
STRICKLAND MAGGIE H
MCAUSLAN JAMES L
WILLIAMS D L & AMY W SIMMONS
HAWKINS GEORGE VERNON
POPLAR CREEK PARTNERS
NORLINA CHRISTIAN SCHOOL INC
PAYNTER DANNY L & CAROLYN P
DAEKE G A JR & MATILDA F

# SECTION M

ROLL 38 OF 58 **DESIGN PUBLIC HEARING MAP**
*Warren, Vance, Franklin, Wake Counties in North Carolina*

*Approximate RR Mile Post Range: S–96.1 to S–98.8*
***PREFERRED ALTERNATIVE***

NCDOT RAIL
DRPT

**SOUTHEAST HIGH SPEED RAIL**
*Richmond, VA to Raleigh, NC – Tier II Enviromental Impact Statement*
www.sehsr.org

ROLL 38 OF 58 DESIGN PUBLIC HEARING MAP
Warren, Vance, Franklin, Wake Counties in North Carolina
Approximate RR Mile Post Range: S–96.1 to S–98.8
PREFERRED ALTERNATIVE
SOUTHEAST HIGH SPEED RAIL
Richmond, VA to Raleigh, NC – Tier II Enviromental Impact Statement
www.sehsr.org

LEGEND
WETLANDS
WATER
EXISTING RIGHT OF WAY
PROPOSED RIGHT OF WAY
ALL EASEMENTS
EXISTING ROADWAY
EXISTING ROADWAY TO BE REMOVED
EXISTING RAILROAD TO BE REMOVED
PROPOSED ROADWAY
PROPOSED RAILROAD
PROPOSED TEMPORARY ROADWAY DETOUR
PROPOSED TEMPORARY RAILROAD DETOUR
PROPOSED STRUCTURES, ISLAND, CURB AND GUTTER
EXISTING STRUCTURES TO BE RETAINED
EXISTING RAILROAD RIGHT OF WAY
STUDY AREA LIMITS
PROPERTY LINES
PROPOSED RIGHT OF WAY LINE
PROPOSED CONTROLLED ACCESS LINE
RAILROAD MILEPOSTS
RAILROAD CROSSING TO BE REMOVED
HISTORIC PROPERTY
PRELIMINARY PLANS SUBJECT TO CHANGE WITHOUT NOTICE DO NOT USE FOR CONSTRUCTION
INCOMPLETE PLANS DO NOT USE FOR R/W ACQUISITION
200′ 0′ 200′ 400′ 100′ (SCALE)

A more detailed study of property access will be completed during the final design stage of the project to determine the feasibility of maintaining connectivity to individual properties.

Parcel and Property Owner Data is provided for informational purposes only to better assist the public. Due to the ever changing nature of this data, discrepancies may exist.
Date of Aerial is March 2009.

| | |
|---|---|
| 90 | STRUNK PATRICIA Z |
| 91 | NORLINA VOLUNTEER FIRE DEPT |
| 92 | LEONARD WILLIAM E |
| 93 | WILLIS EBIN H JR & LISA S |
| 94 | NORLINA HARDWARE & APPLIANCE |
| 95 | RIGGLEMAN ANDREW A & CHRISTINE |
| 96 | BRICKEY ALAN D & ANNA M |
| 97 | SOUTHERN BANK AND TRUST CO |
| 98 | PEOPLES SONNY |
| 99 | ATKINSON FREDDIE R SR & MILDRED |
| 100 | PAYNTER RONNIE L & KATHIE L |
| 101 | BURNETTE TONY DEAN & TAMMY T |
| 102 | BARNETTE ROBERT F JR & BETTIE |
| 103 | PAYNTER LEONARD L & EDNA S |
| 104 | FLEMING KATHERINE B |
| 105 | ARRIAGA LUIS & TRINIDAD |
| 106 | CARTER HARRY J & LINDA H CARTE |
| 107 | WHITE WILLIAM W & JUANITA T |
| 108 | PULLEN ANN |
| 109 | HICKS W S JR HEIRS |
| 110 | COFFMAN DONALD R |
| 111 | MCCALLS CONTRACTING LLC |
| 112 | THOMPSON MARY LOU |
| 113 | LYNCH WILLIAM J & POLLY ANN |
| 114 | HODGES NANNIE HEIRS OF |
| 115 | JONES WILLIAM HENRY |
| 116 | HIGGS KARRON E & JOHNNIE P HIGGS |
| 117 | COLEMAN BARBARA H |
| 118 | JONES JAMES C & OTHERS |
| 119 | GOODE JOHN E & TONIKA GOODE |
| 120 | SATTERWHITE MAVIS HEIRS OF |
| 121 | JEFFRIES EMMA J & ROBERT |
| 122 | RODWELL EDDIE & CARRIE KAISER |
| 123 | FIELDS ULYSESS BARBARA MAKSOUD |
| 124 | JOHNSON MARGARET HEIRS |
| 125 | HILL LUKE HEIRS OF |
| 126 | HARRIS JANET A & W A BOYD JR |
| 127 | BROWN MARION L & LUCY M |
| 128 | COLEMAN JOSEPH ROBERT |
| 129 | KERSEY HERBERT L |
| 130 | LUCAS GEORGIANA |
| 131 | DAVIS ANNETTE D & ERNEST BALL |
| 132 | FLEMING WILLIE MAE HEIRS OF |
| 133 | HARRIS ELEANOR T |
| 134 | SLEDGE CLARENCE & MABLE |
| 135 | WILLIAMS VIOLA HEIRS OF |
| 136 | HAMPTON WILLIE M MRS HEIRS |
| 137 | SLEDGE EUGENE & CORDELLIA |
| 138 | REID EMMITH & ERNESTINE |
| 139 | NEW JERUSALEM CHURCH OUR LORD |
| 140 | TAYLOR FRANK |
| 141 | DAVIS MATTHEW LEE HEIRS |
| 142 | ALSTON JOHN E & JOSEPHINE D |
| 143 | GREER LONNIE CLINT & CYNDIR |
| 144 | HARDAGE LAVERNE B TRUST |
| 145 | RAMSEY CHARLES R JR & ALICIA R |
| 146 | CARTER HARRY J & LINDA H |
| 147 | WRIGHT PATRICK W & MARIA H |
| 148 | MATTHEWS EDWARD W & CRYSTAL S |
| 149 | MARTIN REBECCA J |
| 150 | RIGGLEMAN CHRISTINA J & ANDREW |
| 151 | GARD ALVIN F & IRMA F GARD |
| 152 | CARROLL PAMELA LEONARD |
| 153 | HARGROVE EDWIN JR & BETTIE R |
| 154 | THOMPSON LEWIS A III & SUSAN M |
| 155 | HATCHEL GENE A HEIRS OF |
| 156 | KNIGHT JIMMIE C & LINDA C |
| 157 | ANDREWS COREY T & RENEKA L |
| 158 | JONES MARSHALL R JR & SCARLETT |
| 159 | KING ROBERT J |
| 160 | EDWARDS RICHARD L |
| 161 | PAYNTER CALVIN H & SHELIA B |
| 162 | DAVIS RICKY E & BRENDA S DAVIS |
| 163 | ANDREWS DEMOND L & LAKOLA M |
| 164 | CAPPS MALVIN DORSEY |
| 165 | WHITMORE DAVID WAYNE & ELNOR R |
| 166 | BOLTON NORVELL H |
| 167 | STULTZ ALICE T |
| 168 | BAUCH KATHLEEN R |
| 169 | ST MARK AND PATRICKS LLC |
| 170 | DUKE JUEL WILLIAMS JR |
| 171 | PULLEY PAULA L & BENJAMIN W |
| 172 | LEONARD WILLIAM E |
| 173 | FELTS GEORGE E & MYRTLE |
| 174 | KEETON BARBARA ANN |
| 175 | STRUM JASPER E & JEAN T |
| 176 | PASCHALL JACK JR |
| 177 | GEORGE EDWIN & KAY F CROSSIN |
| 178 | WORTHAM DEREKE & ALMEDA M |
| 179 | RUSSELL JOHN D & JACOB L HEIRS |
| 180 | TUCKER CARL V & JENNIFER D |
| 181 | DORE JOHN A |
| 182 | ALLEN PAMELA W & WANDA W CLARY |
| 183 | WEAVER S P & J A ALVIS PEOPLES |
| 184 | HAWKS WILLIAM & ELIZABETH |
| 185 | COLEMAN ALFRED & QUEEN E H |
| 186 | GRIFFIN OLIVIA W HEIRS |
| 187 | RICHARDSON EUGENE A & DEBBIE P |
| 188 | BOWEN WILLIAM C & GLORIA A |

ROLL 38 OF 58 DESIGN PUBLIC HEARING MAP
Warren, Vance, Franklin, Wake Counties in North Carolina
Approximate RR Mile Post Range: S–96.1 to S–98.8
PREFERRED ALTERNATIVE
SOUTHEAST HIGH SPEED RAIL
Richmond, VA to Raleigh, NC – Tier II Enviromental Impact Statement
www.sehsr.org