ROLL 57 OF 58 *DESIGN PUBLIC HEARING MAP*

Warren, Vance, Franklin, Wake Counties in North Carolina


PREFERRED ALTERNATIVE

SOUTHEAST HIGH SPEED RAIL

Richmond, VA to Raleigh, NC – Tier II Environmental Impact Statement

www.sehsr.org

NCDOT RAIL

DRPT

LEGEND

- WETLANDS
- WATER
- EXISTING RIGHT OF WAY
- PROPOSED RIGHT OF WAY
- ALL EASEMENTS
- EXISTING ROADWAY
- EXISTING ROADWAY TO BE REMOVED
- EXISTING RAILROAD TO BE REMOVED
- PROPOSED ROADWAY
- PROPOSED RAILROAD
- PROPOSED TEMPORARY ROADWAY DETOUR
- PROPOSED TEMPORARY RAILROAD DETOUR
- PROPOSED STRUCTURES, ISLAND, CURB AND GUTTER
- EXISTING STRUCTURES TO BE RETAINED
- EXISTING RAILROAD RIGHT OF WAY
- PROPERTY LINES
- PROPERTY LABELS
- PROPOSED RIGHT OF WAY LINE
- PROPOSED CONTROLLED ACCESS LINE
- RAILROAD MILEPOSTS
- RAILROAD CROSSING TO BE REMOVED
- HISTORIC PROPERTY

PRELIMINARY PLANS
SUBJECT TO CHANGE WITHOUT NOTICE
NOT SUITE FOR RIGHT-OF-WAY

INCOMPLETE PLANS
NOT SUITE FOR R/W AGREEMENT

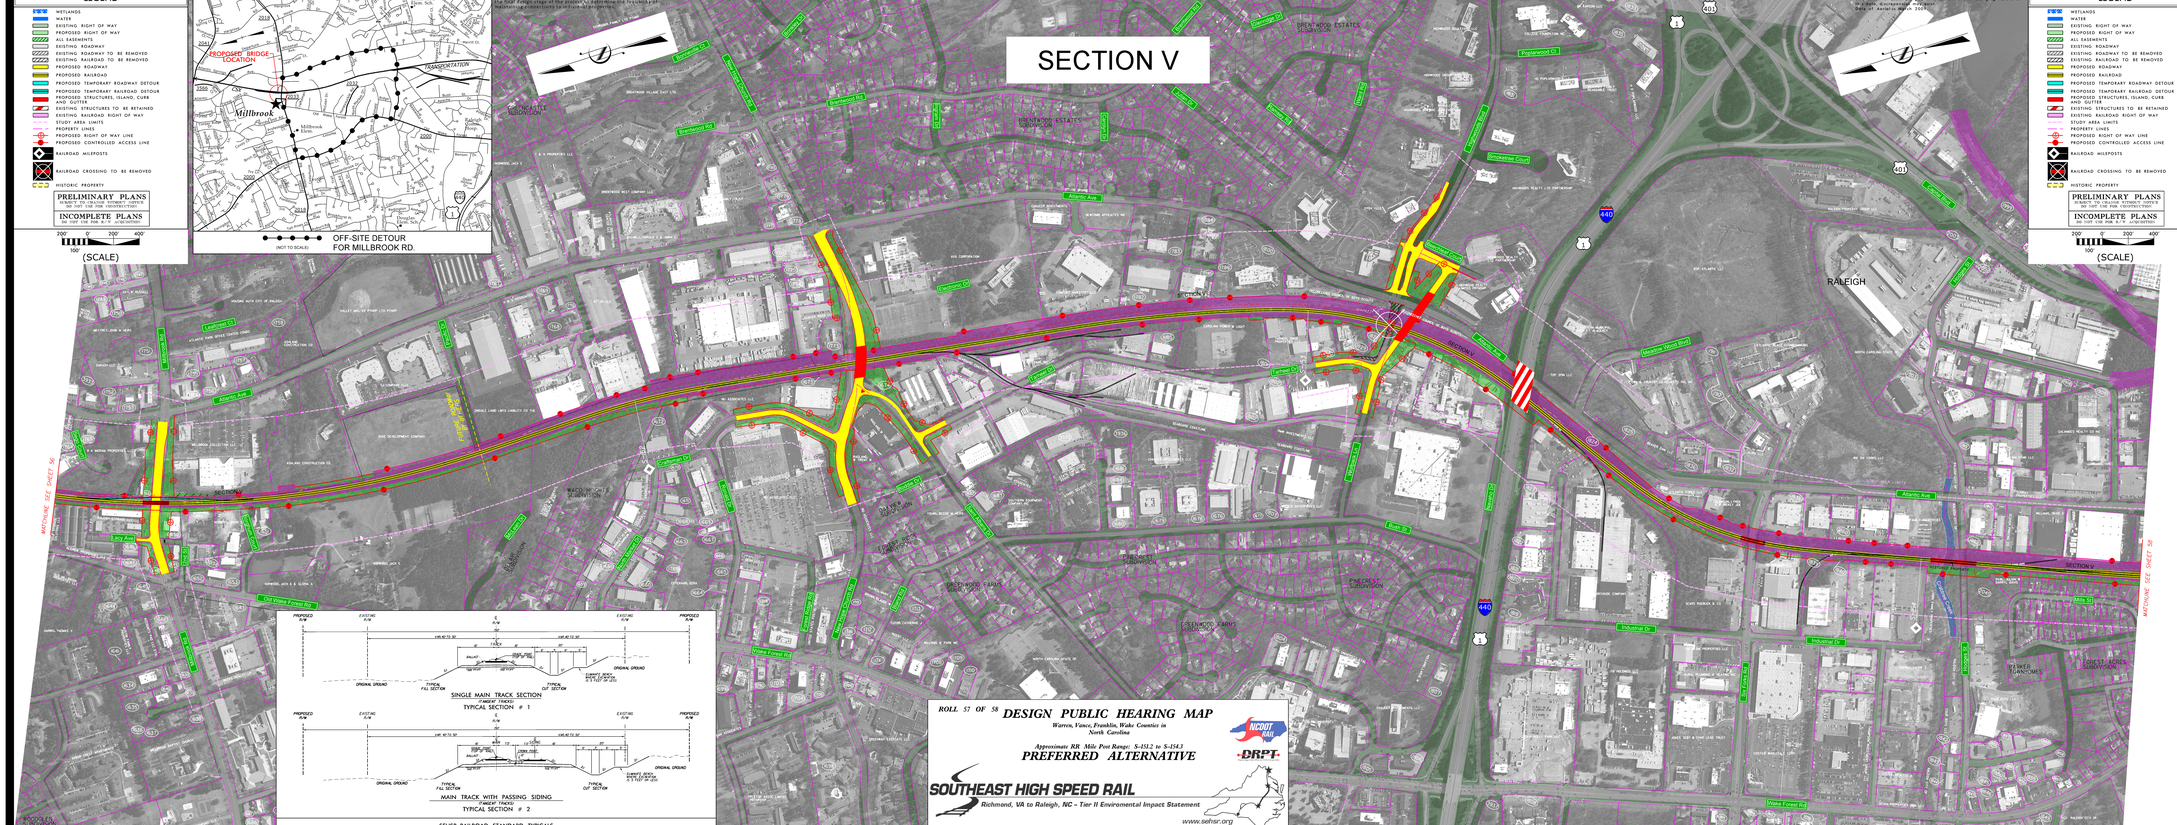
200' 0' 200' 400'
(SCALE)

OFF-SITE DETOUR
FOR MILLBROOK RD.
(NOT TO SCALE)

A more detailed study of property acquisitions will be completed during the final design stage of the project, to determine the extents of any relocations and easements required.


SECTION V


RALEIGH
Capital Blvd
Wake Forest Rd
Atlantic Ave
Millbrook Rd
