SECTION BB

LEGEND

- WETLANDS
- WATER
- EXISTING RIGHT OF WAY
- PROPOSED RIGHT OF WAY
- ALL EASEMENTS
- EXISTING ROADWAY
- EXISTING ROADWAY TO BE REMOVED
- EXISTING RAILROAD TO BE REMOVED
- PROPOSED ROADWAY
- PROPOSED RAILROAD
- PROPOSED STRUCTURES, ISLAND, CURB
- EXISTING STRUCTURES TO BE RETAINED
- EXISTING RAILROAD RIGHT OF WAY
- PROPERTY LINES
- PROPOSED RIGHT OF WAY LINE
- PROPOSED CONTROLLED ACCESS LINE
- RAILROAD MILEPOSTS
- EXISTING CROSSING TO BE REMOVED
- HISTORIC PROPERTY

PRELIMINARY PLANS
SUBJECT TO CHANGE WITHOUT NOTICE
DO NOT USE FOR CONSTRUCTION

INCOMPLETE PLANS
DO NOT USE FOR R/W ACQUISITION

200' 0' 200' 400'
100'
(SCALE)

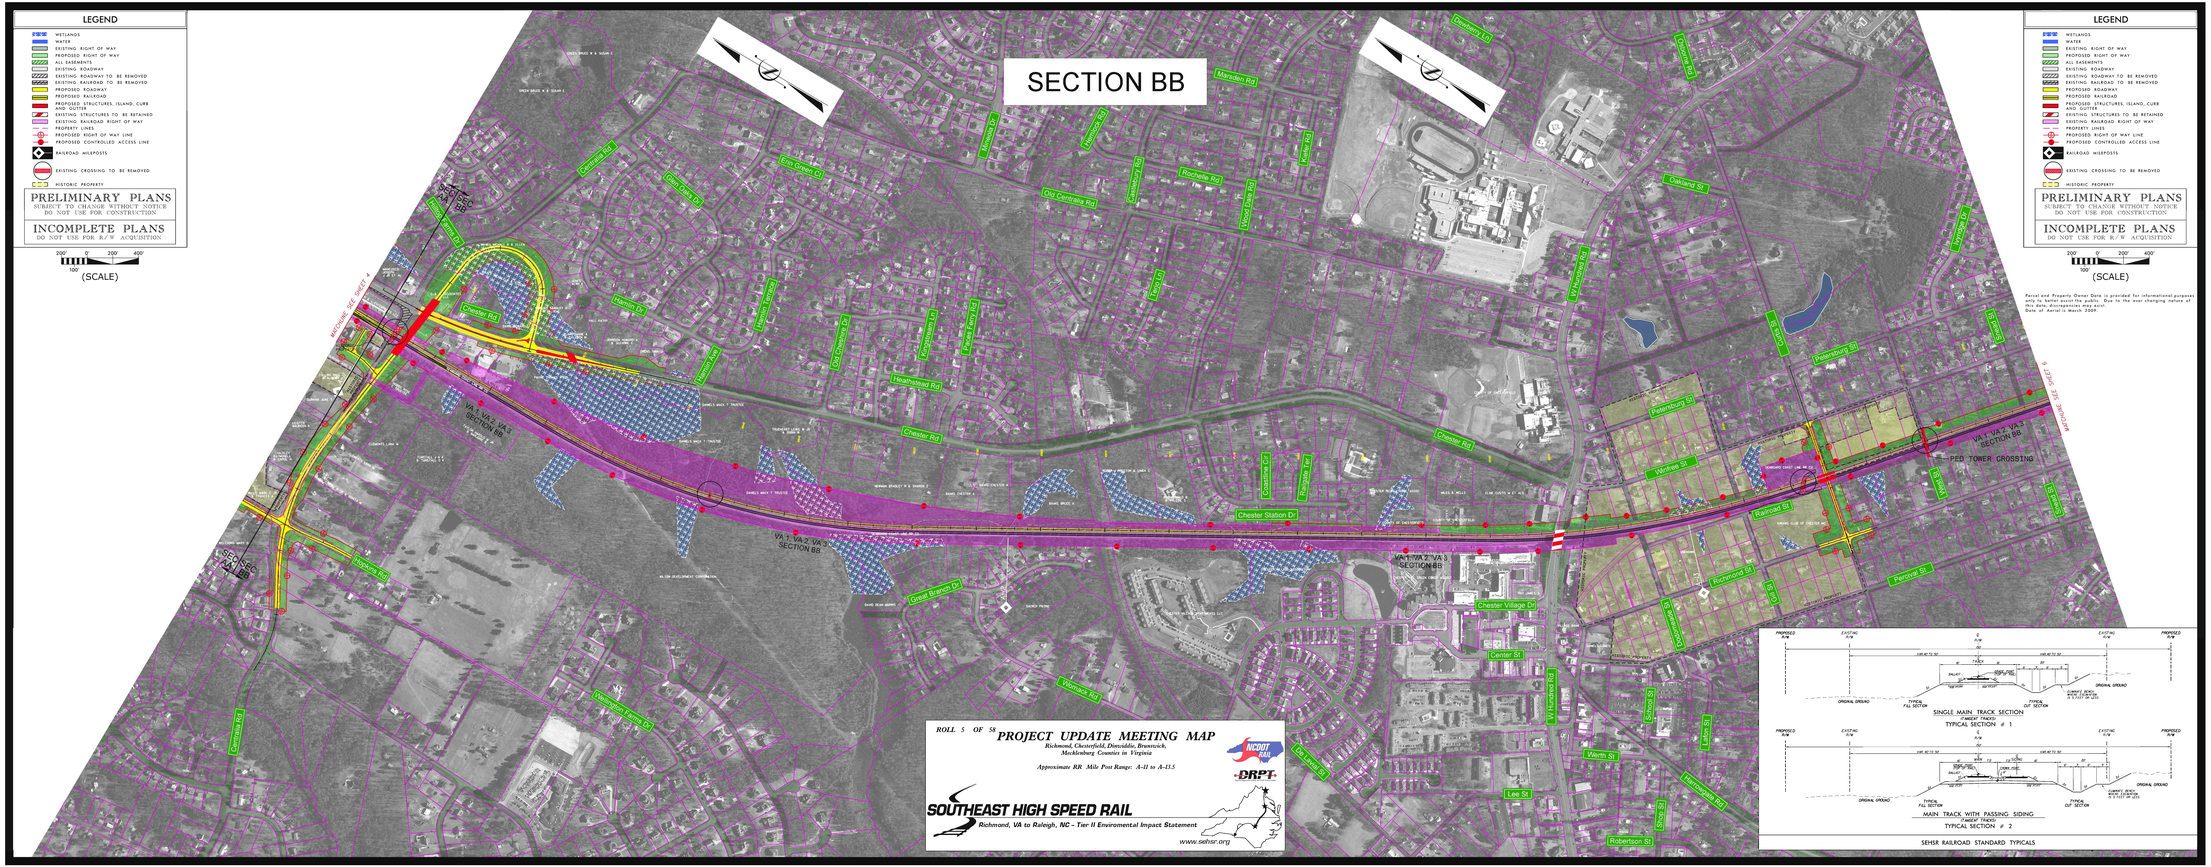
MATCHLINE SEE SHEET 4
VA 1 VA 2 VA 3
SECTION BB
PROPOSED RAILROAD
Chester Rd
Chester Station Dr
Chester Village Dr
Great Branch Dr
Hopkins Rd
Centralia Rd
Old Centralia Rd
Rochelle Rd
Marsden Rd
Deadberry Ln
Oakland St
Petersburg St
Kneeburg St
Wolfes St
Railroad St
Richmond St
Patrick St
Center St
Lee St
Wirth St
Robertson St
