Southeast High Speed Rail - Virginia

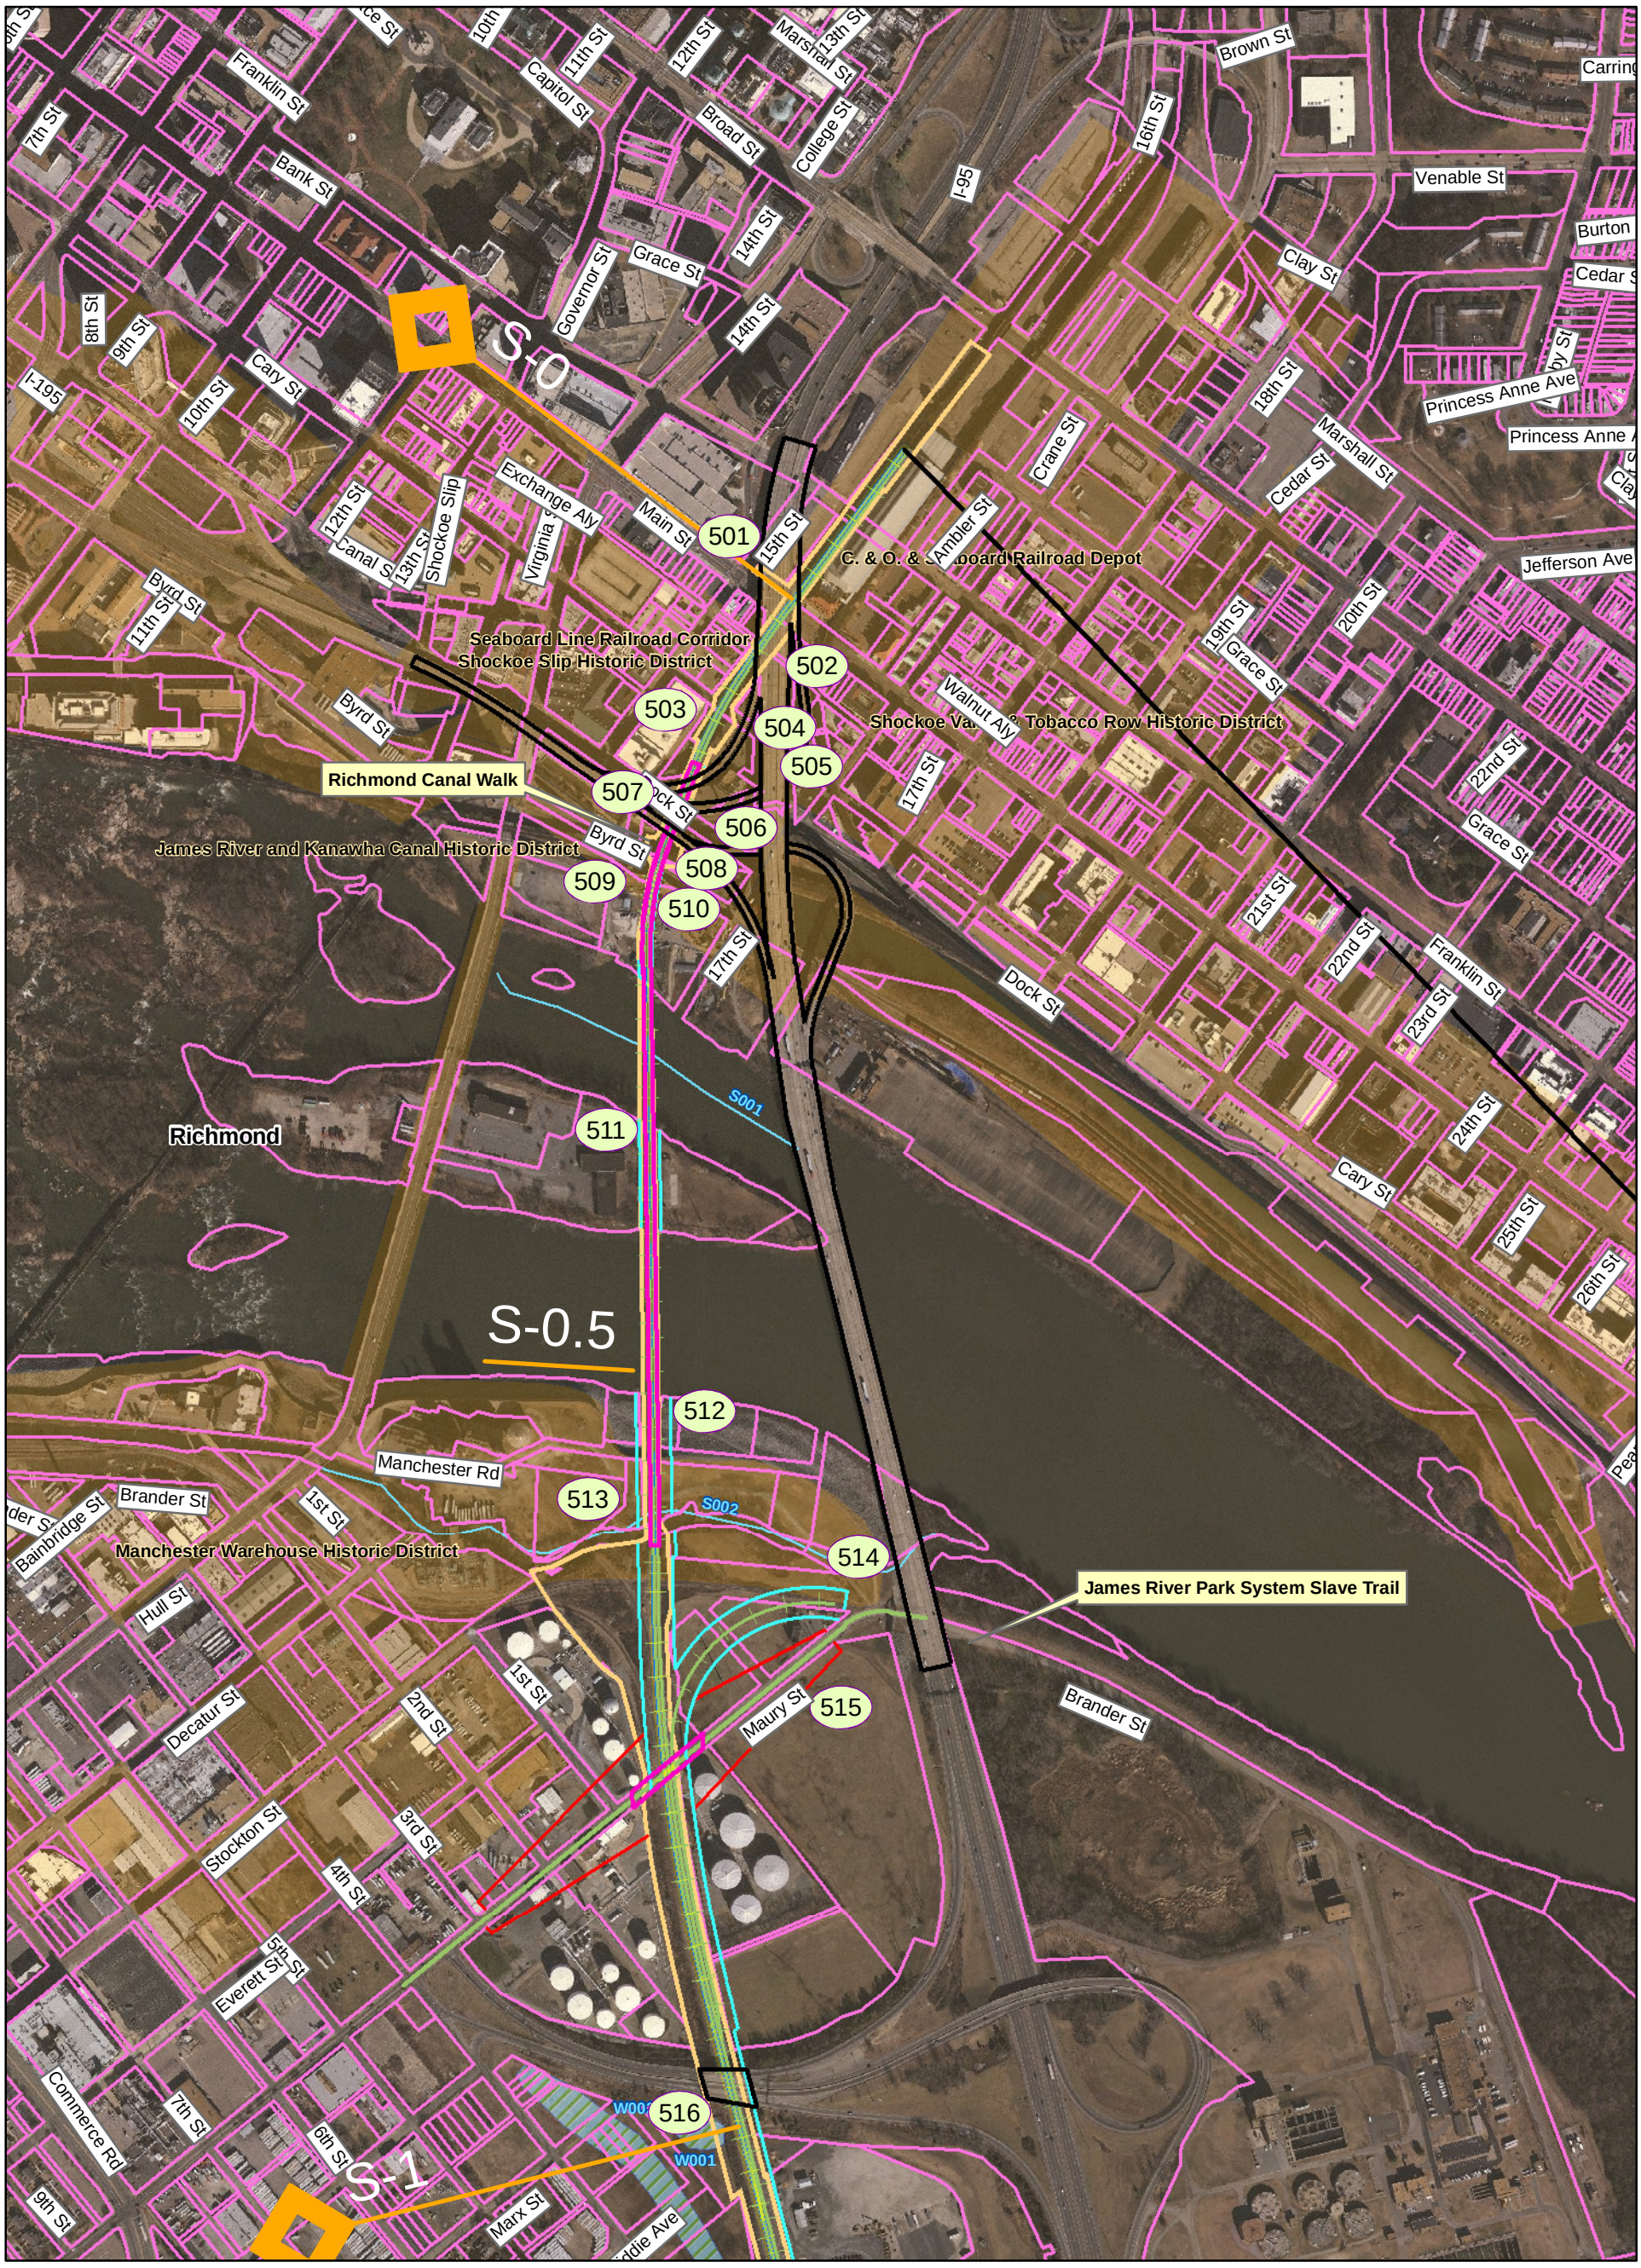

Va1 Alignment
Va2 Alignment
Va3 Alignment
Common Alignment
Parcel Boundary
Streams
Wetlands

Existing Bridge
Proposed Bridge
Road Closure
Existing Rail Right of Way
Proposed Rail Right of Way
Proposed Road Right of Way
Proposed Easement

Milepost Marker
Municipal Boundary
County Boundary
Fire/EMS Location
44 Intersection Node

Eligible Architectural Resource
Listed Architectural Resource
Potentially Eligible Architectural Resource
Battlefield (National Register eligible)

N

Map 001 of 151

Prepared: May 4, 2010

PRELIMINARY DESIGN - SUBJECT TO CHANGE WITHOUT NOTICE

0 250 500 1,000 Feet

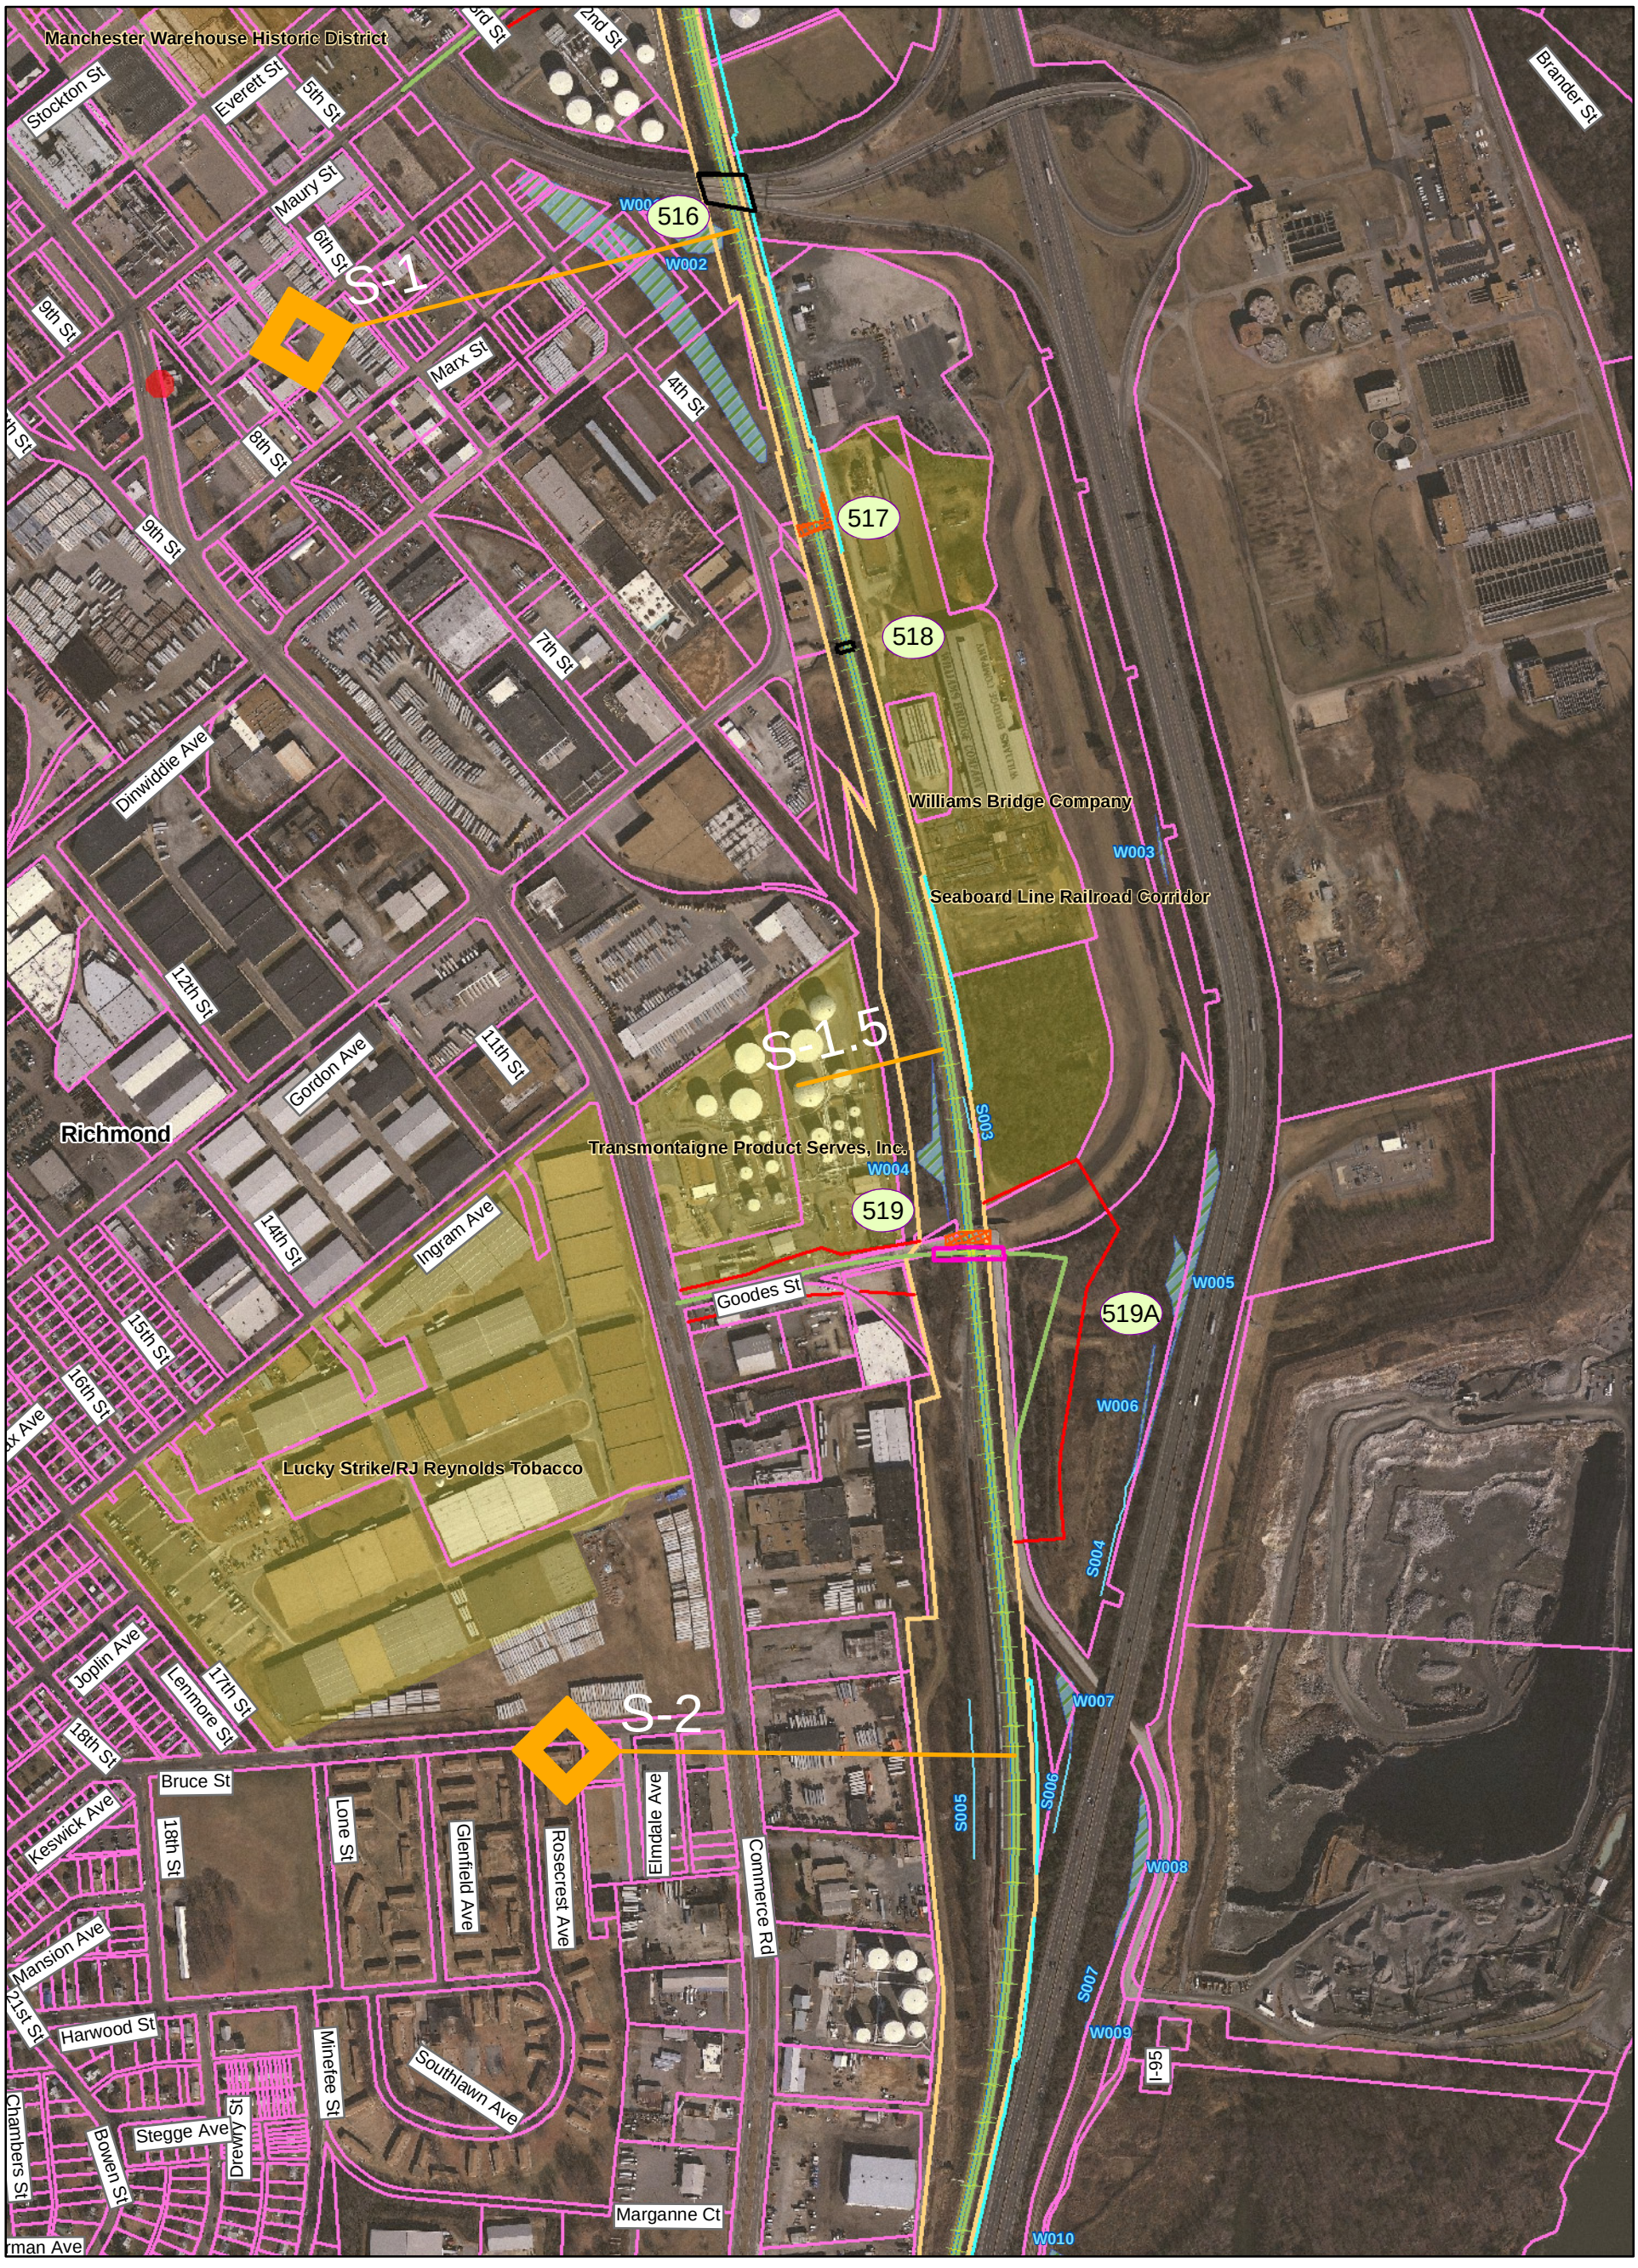

Southeast High Speed Rail - Virginia

- Va1 Alignment
- Va2 Alignment
- Va3 Alignment
- Common Alignment
- Parcel Boundary
- Streams
- Wetlands
- Existing Bridge
- Proposed Bridge
- Road Closure
- Existing Rail Right of Way
- Proposed Rail Right of Way
- Proposed Road Right of Way
- Proposed Easement
- Milepost Marker
- Municipal Boundary
- County Boundary
- Fire/EMS Location
- 44 Intersection Node
- Eligible Architectural Resource
- Listed Architectural Resource
- Potentially Eligible Architectural Resource
- Battlefield (National Register eligible)

N

Map 002 of 151

Prepared: May 4, 2010

PRELIMINARY DESIGN - SUBJECT TO CHANGE WITHOUT NOTICE

0 250 500 1,000 Feet

Southeast High Speed Rail - Virginia

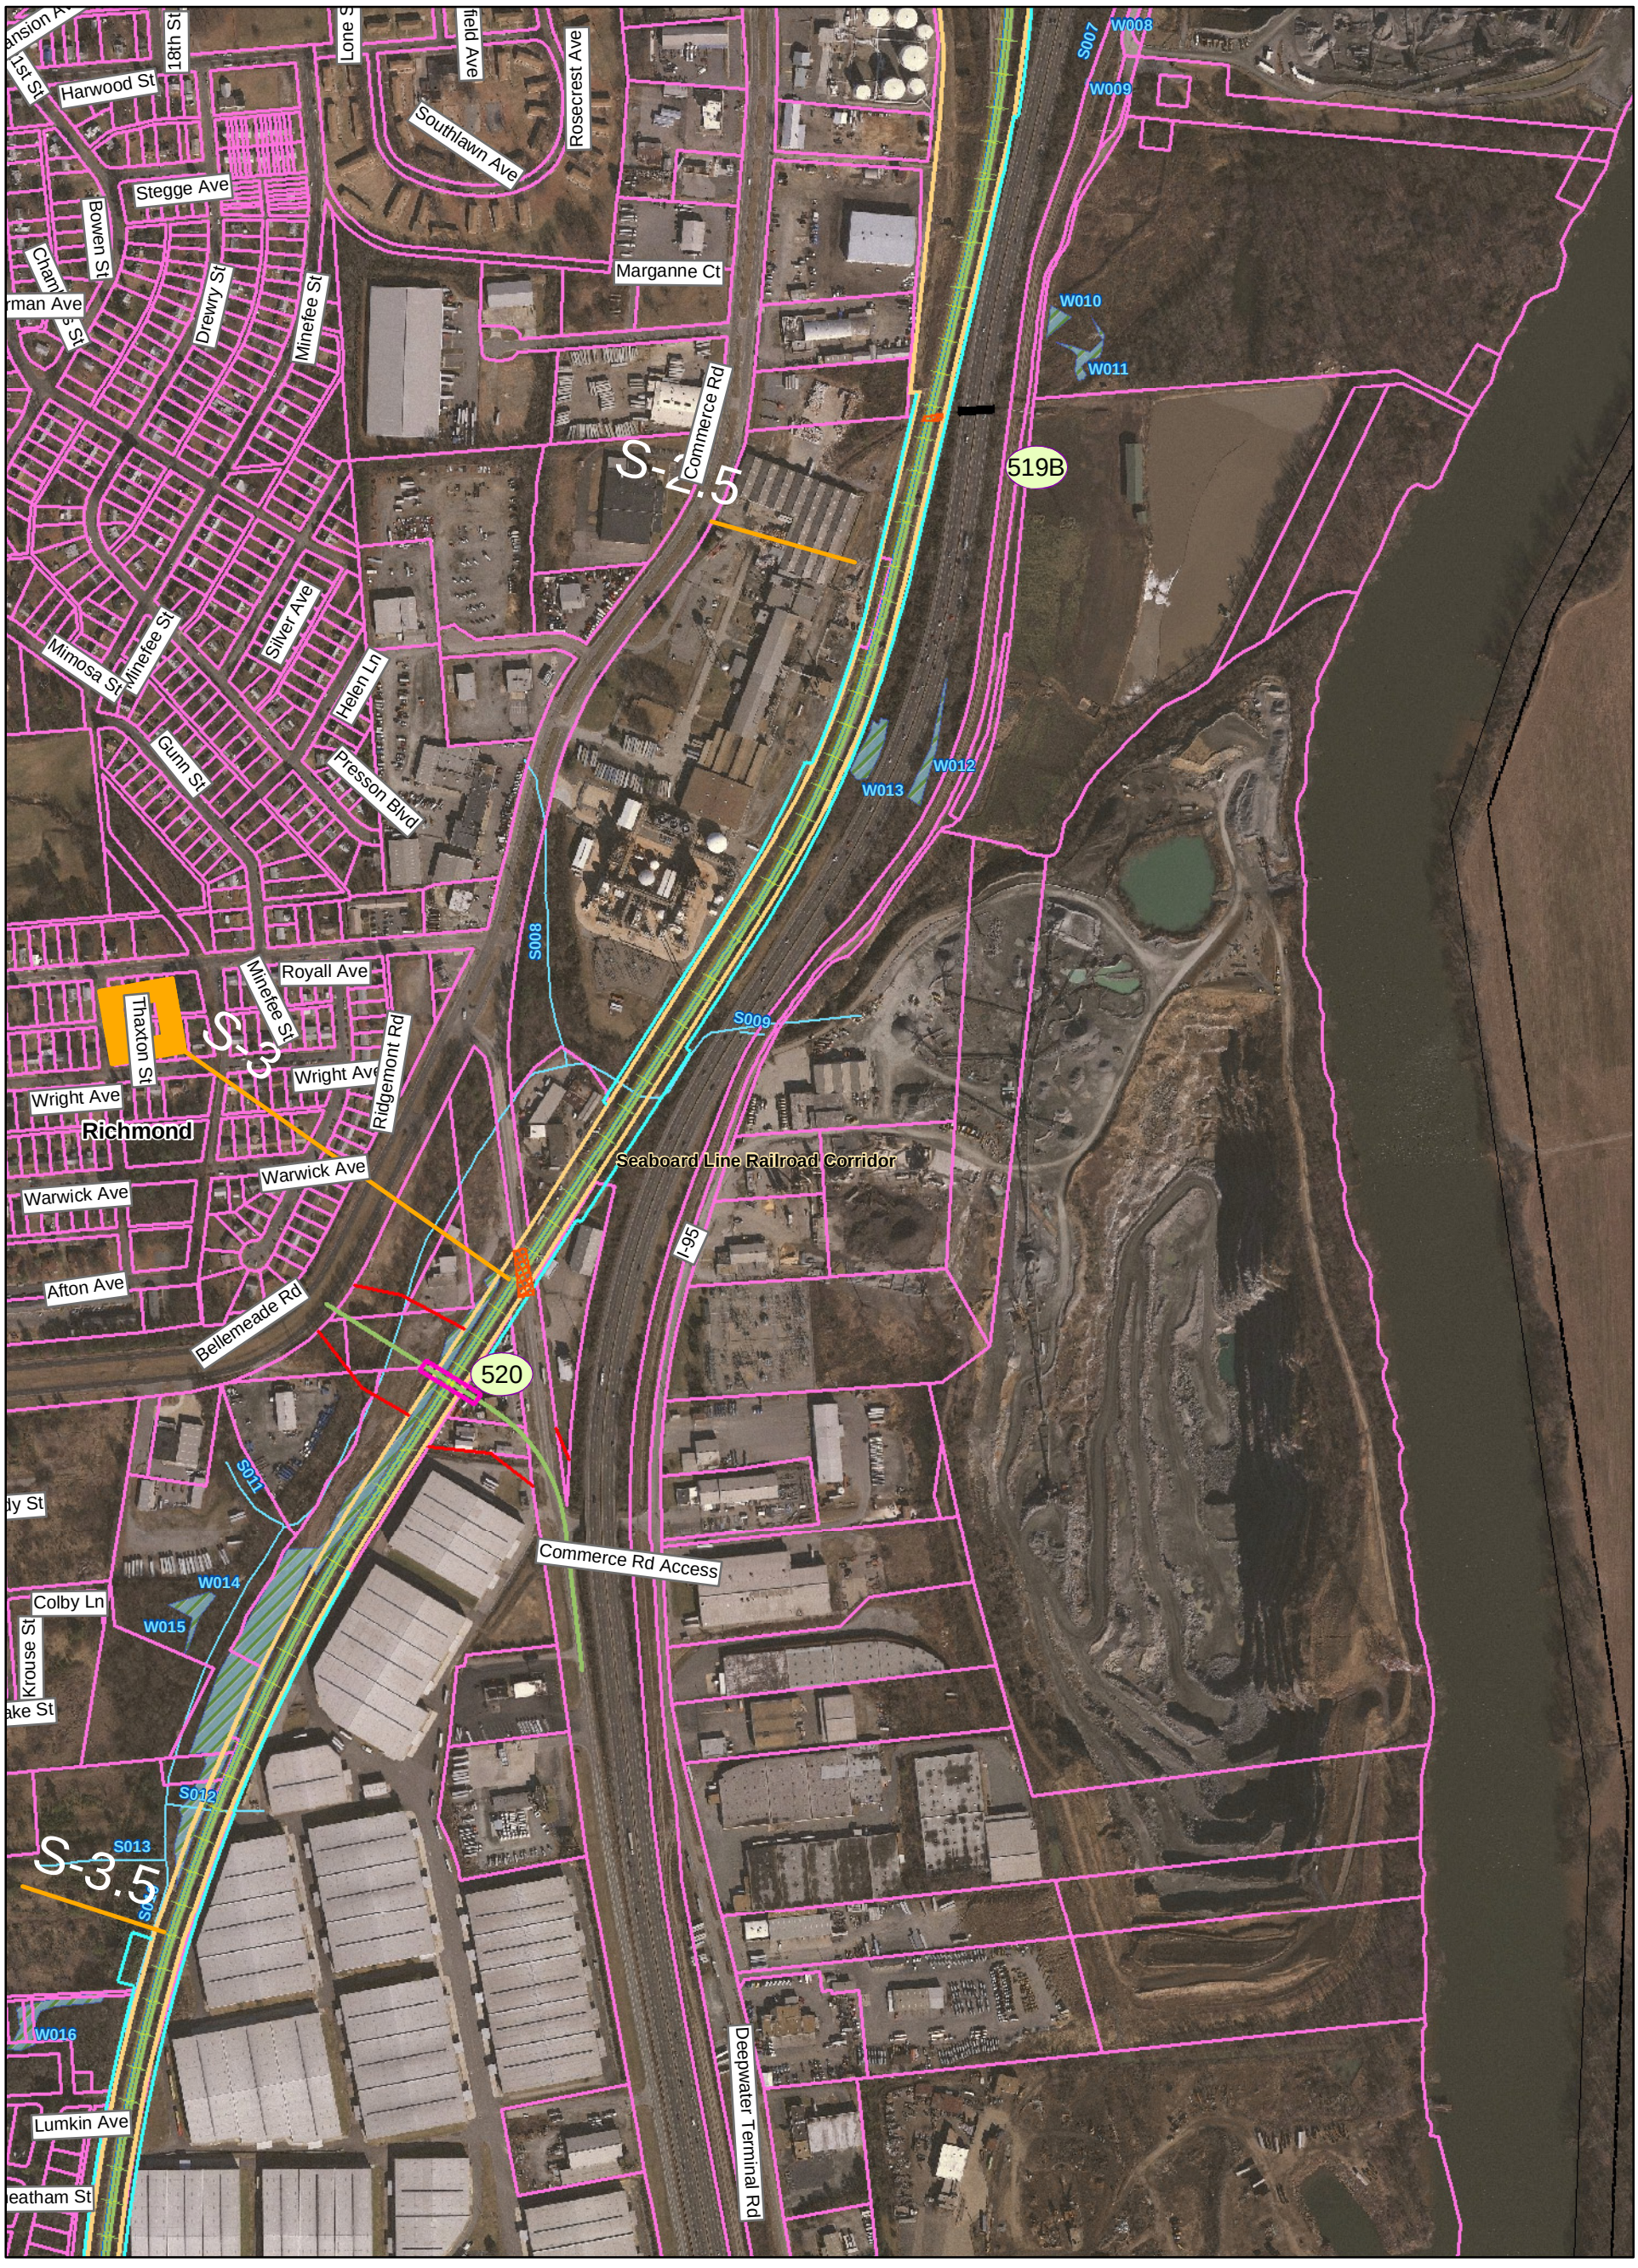

Va1 Alignment
Va2 Alignment
Va3 Alignment
Common Alignment
Parcel Boundary
Streams
Wetlands

Existing Bridge
Proposed Bridge
Road Closure
Existing Rail Right of Way
Proposed Rail Right of Way
Proposed Road Right of Way
Proposed Easement

Milepost Marker
Municipal Boundary
County Boundary
Fire/EMS Location
44 Intersection Node

Eligible Architectural Resource
Listed Architectural Resource
Potentially Eligible Architectural Resource
Battlefield (National Register eligible)

N

Map 003 of 151

Prepared: May 4, 2010

PRELIMINARY DESIGN - SUBJECT TO CHANGE WITHOUT NOTICE

0 250 500 1,000 Feet

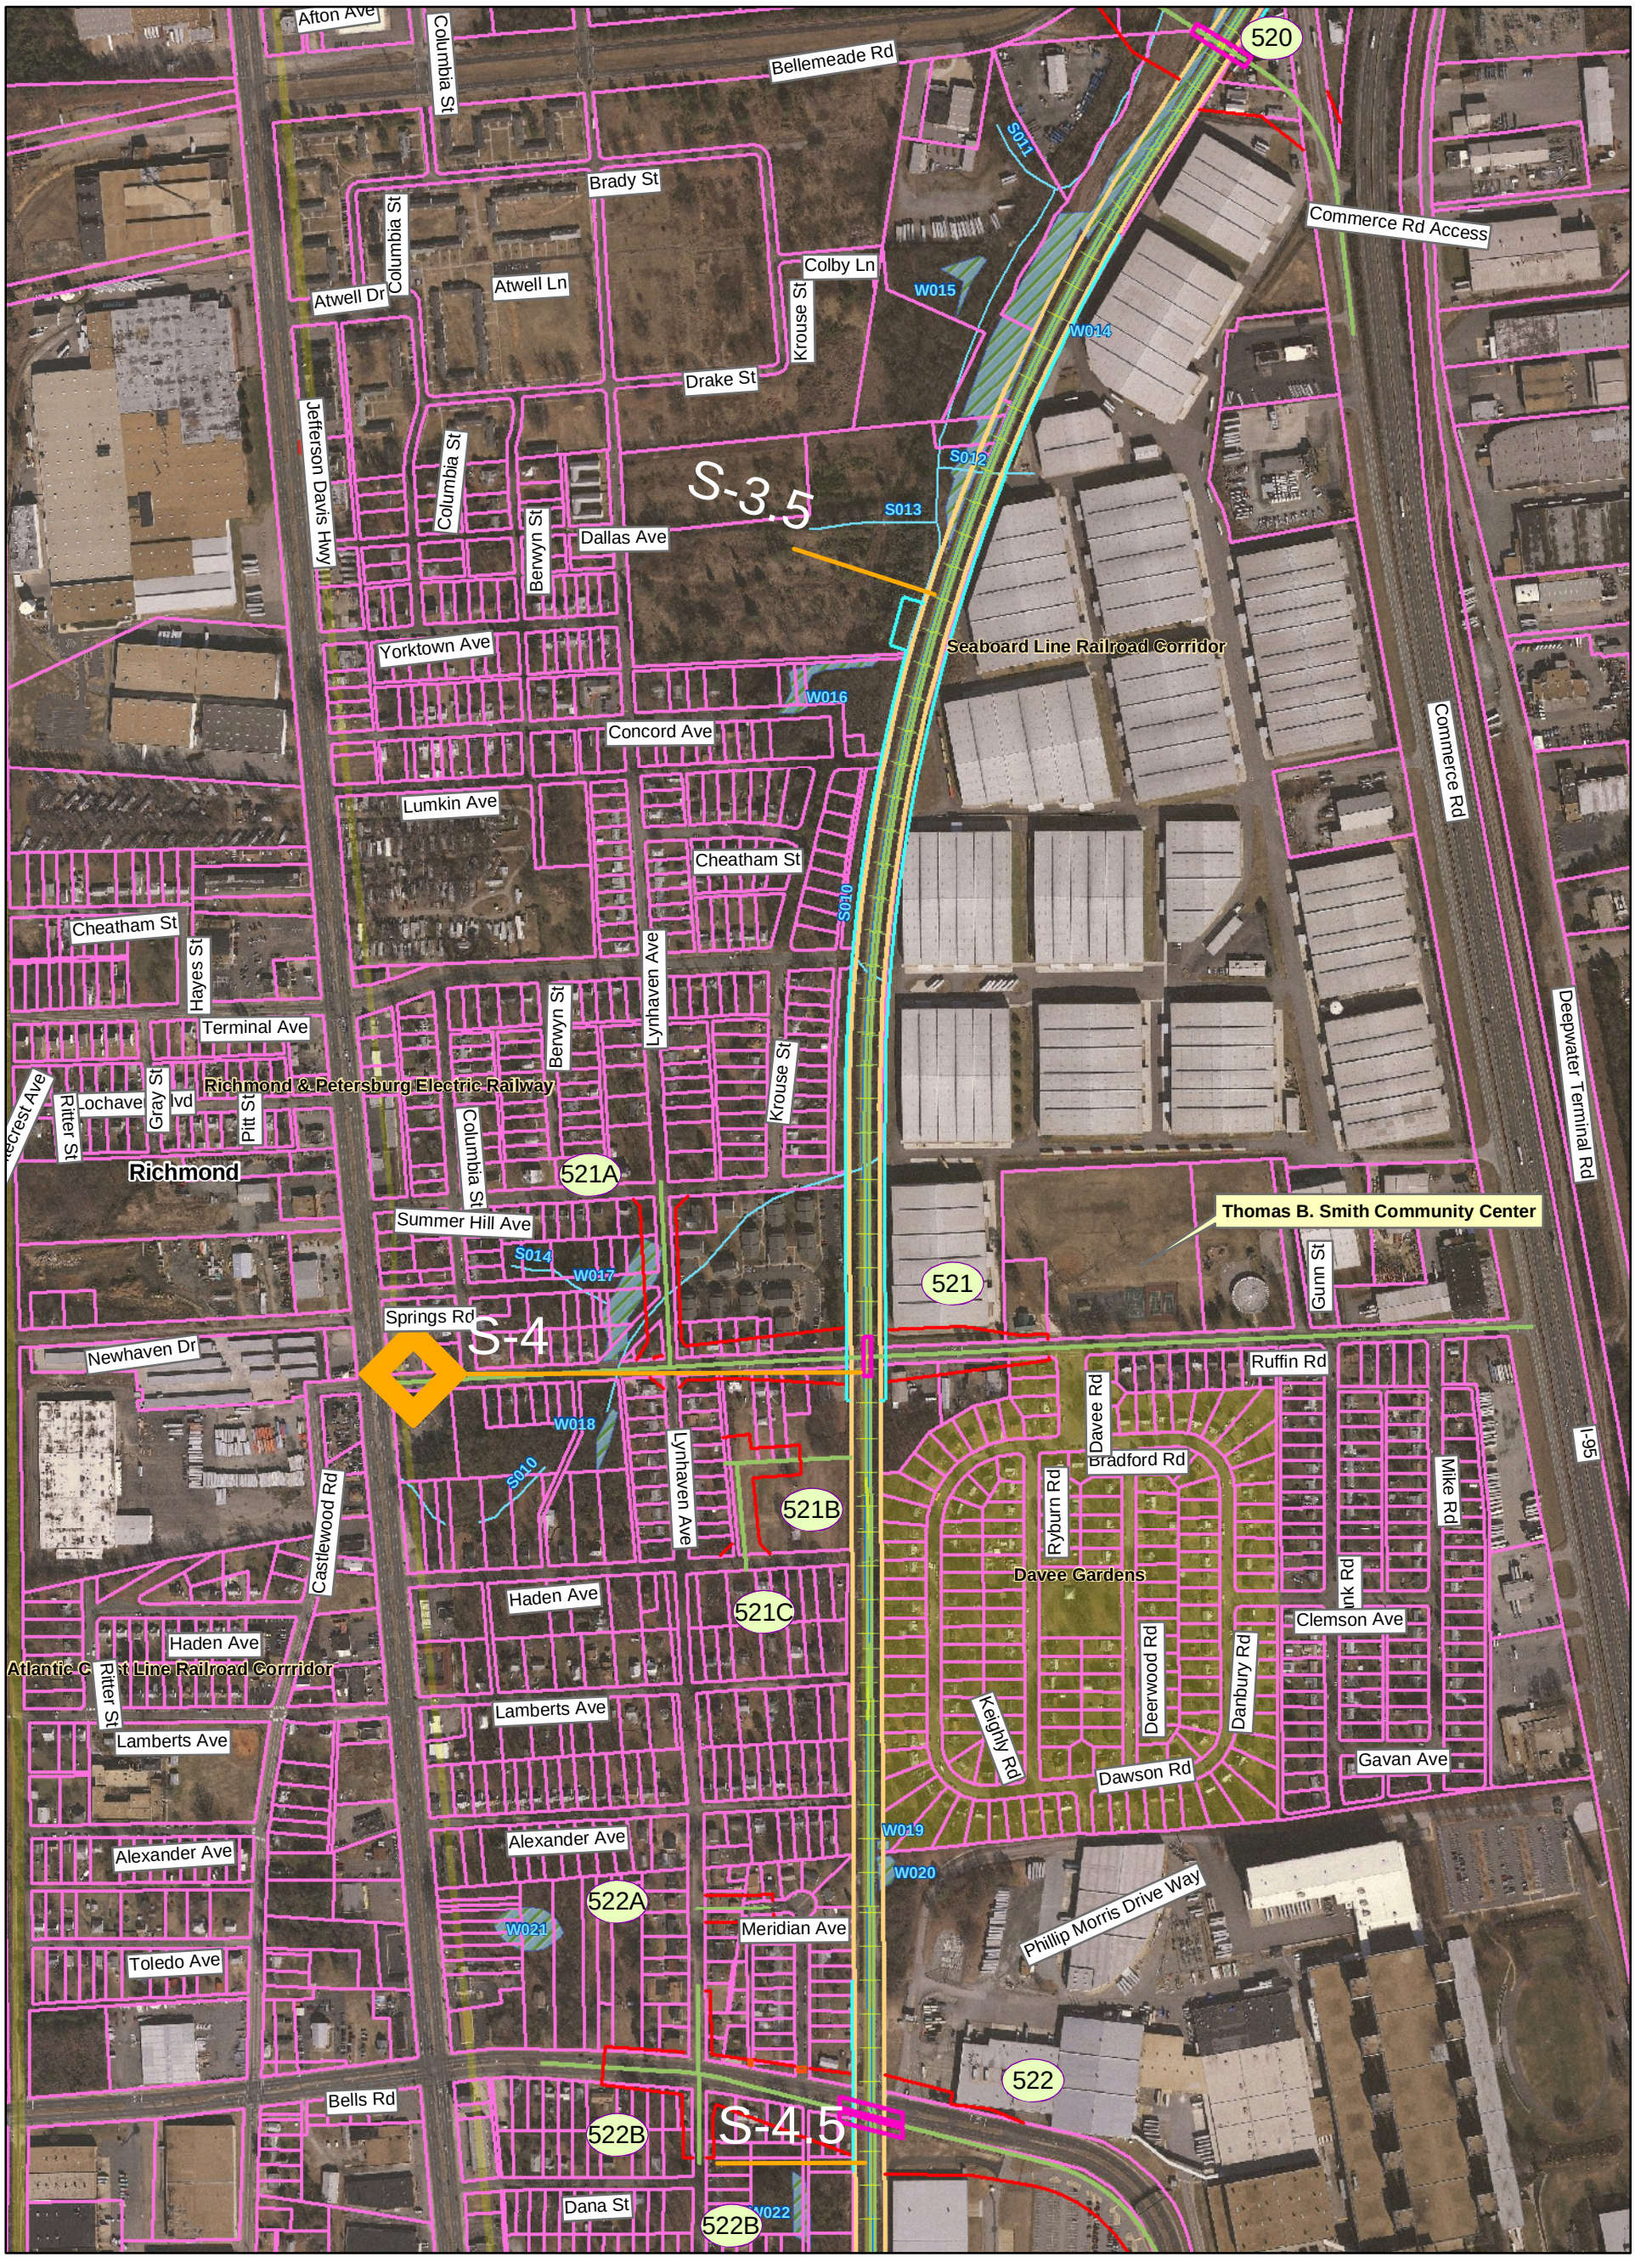

Southeast High Speed Rail - Virginia

- Va1 Alignment
- Va2 Alignment
- Va3 Alignment
- Common Alignment
- Parcel Boundary
- Streams
- Wetlands
- Existing Bridge
- Proposed Bridge
- Road Closure
- Existing Rail Right of Way
- Proposed Rail Right of Way
- Proposed Road Right of Way
- Proposed Easement
- Milepost Marker
- Municipal Boundary
- County Boundary
- Fire/EMS Location
- 44 Intersection Node
- Eligible Architectural Resource
- Listed Architectural Resource
- Potentially Eligible Architectural Resource
- Battlefield (National Register eligible)

N

Map 004 of 151

Prepared: May 4, 2010

PRELIMINARY DESIGN - SUBJECT TO CHANGE WITHOUT NOTICE

0 250 500 1,000 Feet

Southeast High Speed Rail - Virginia

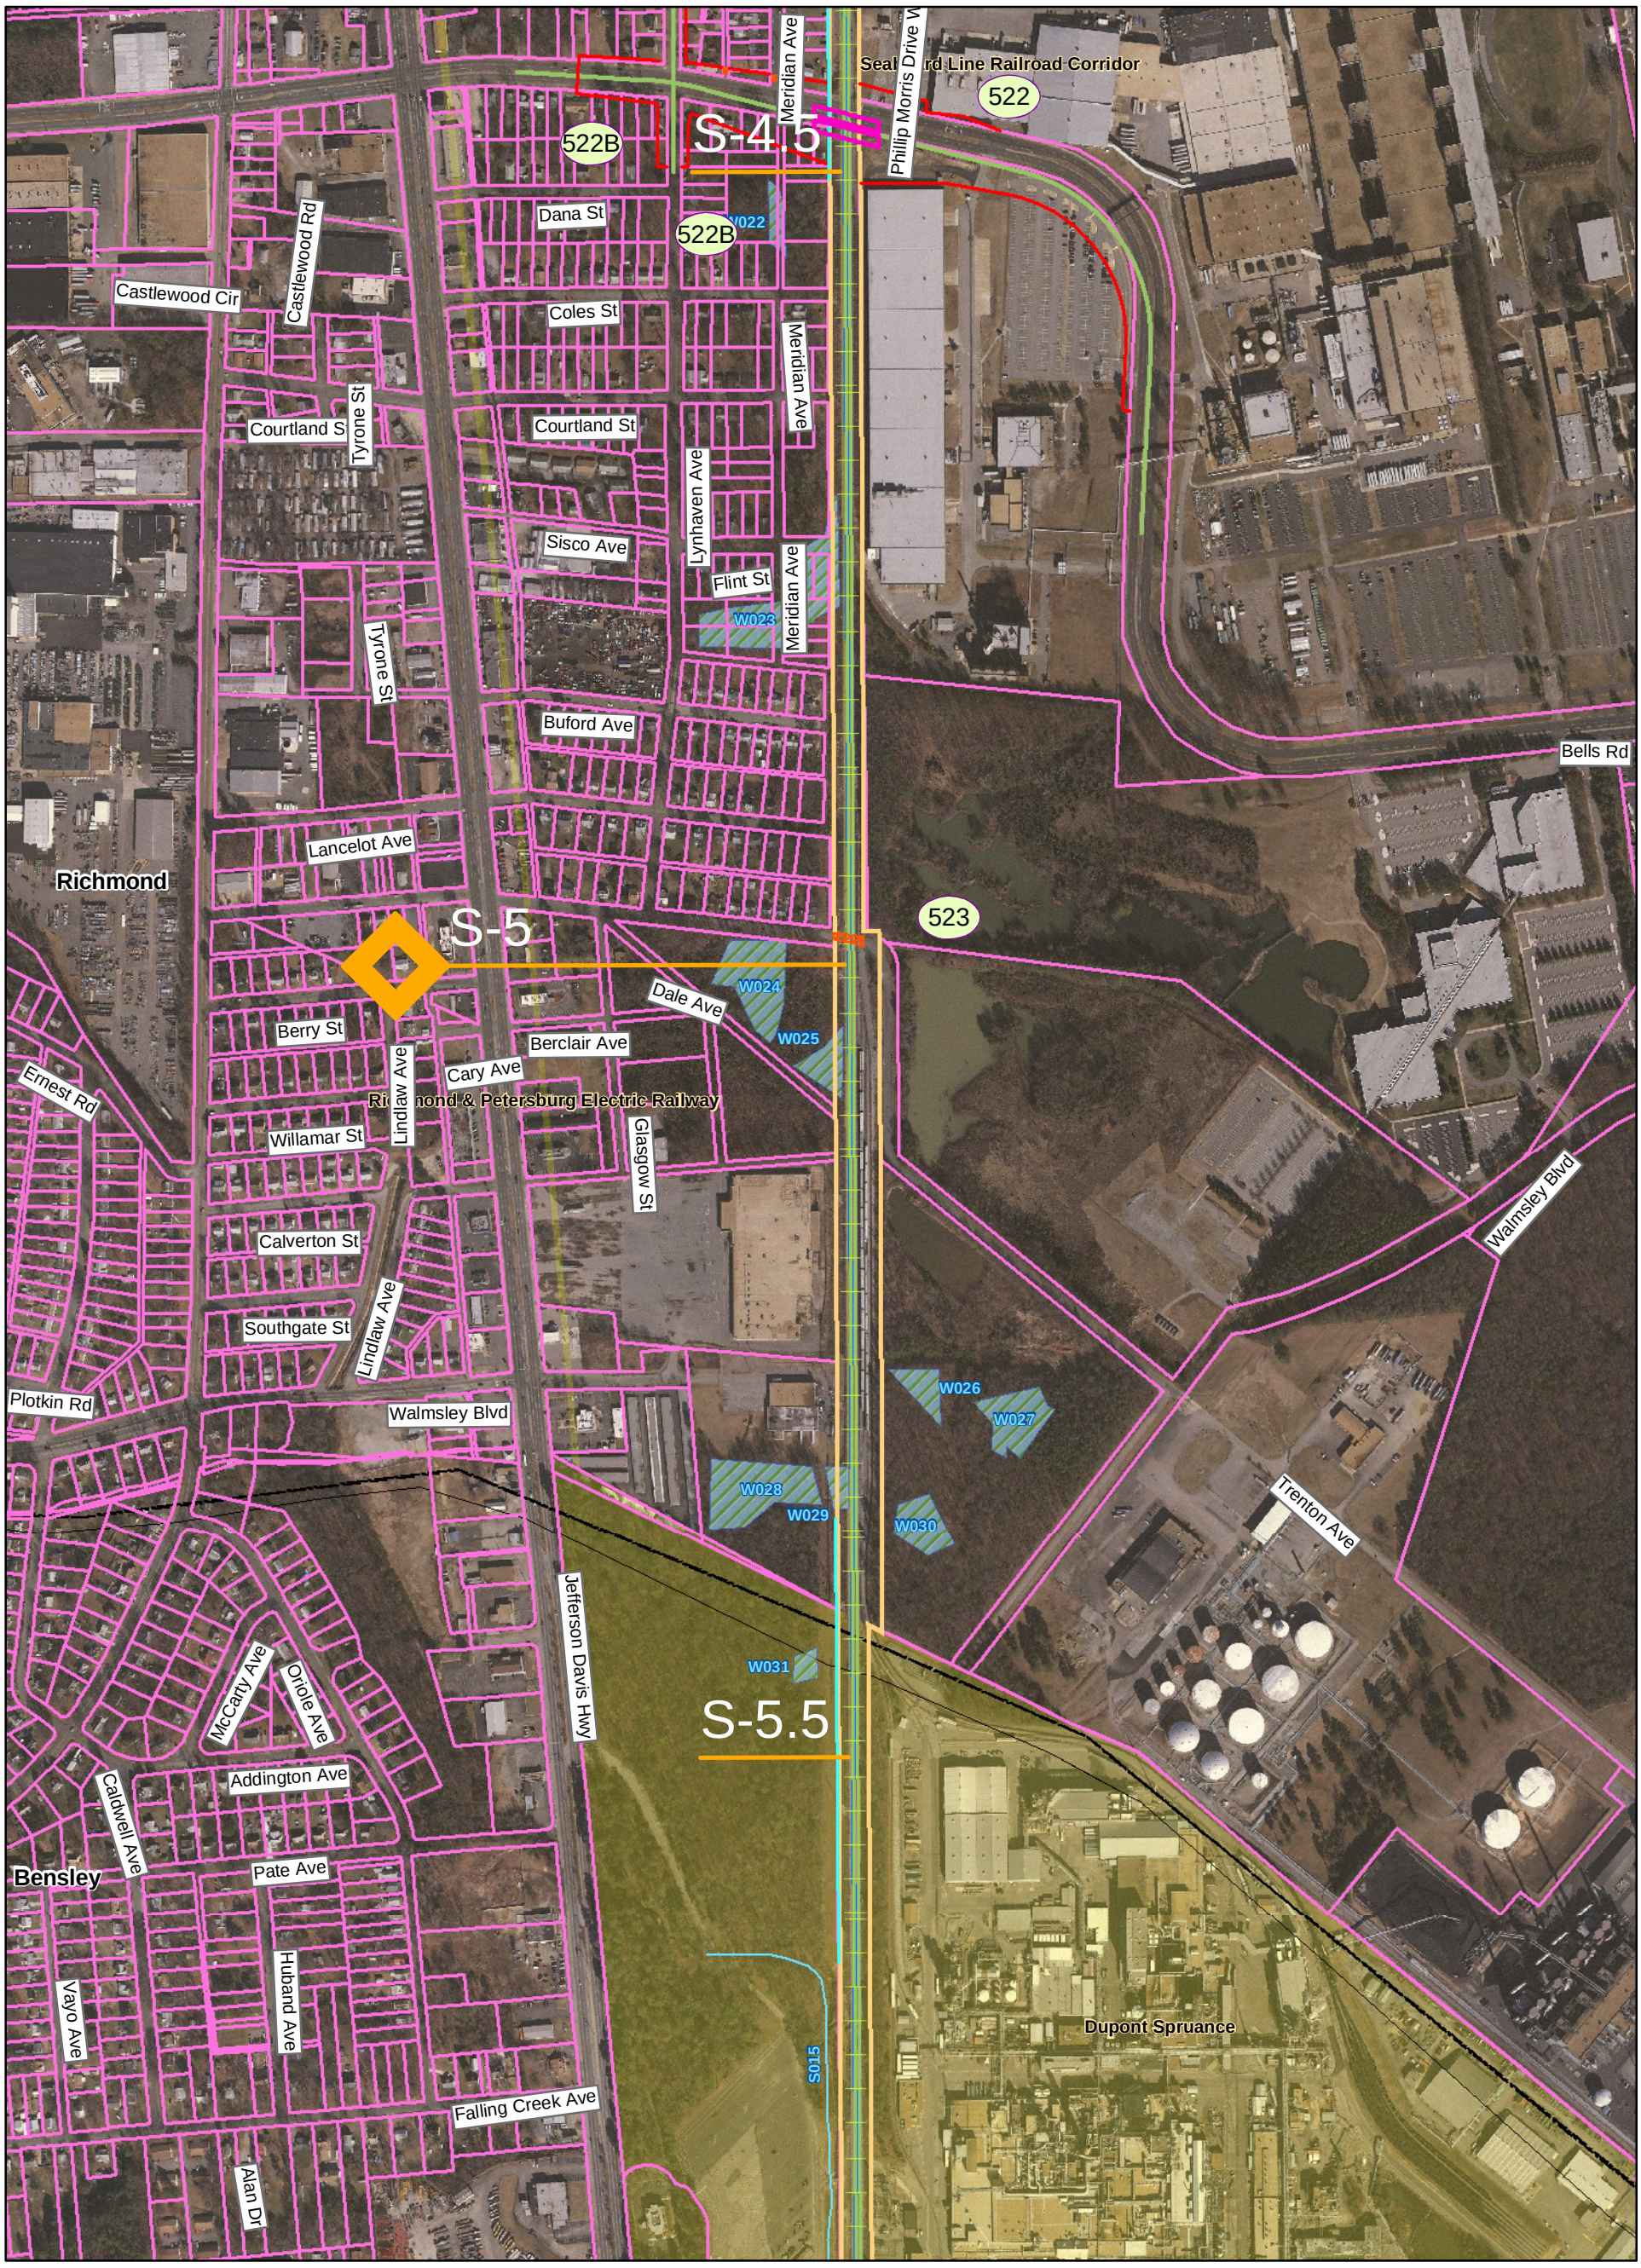

Va1 Alignment
Va2 Alignment
Va3 Alignment
Common Alignment
Parcel Boundary
Streams
Wetlands

Existing Bridge
Proposed Bridge
Road Closure
Existing Rail Right of Way
Proposed Rail Right of Way
Proposed Road Right of Way
Proposed Easement

Milepost Marker
Municipal Boundary
County Boundary
Fire/EMS Location
44 Intersection Node

Eligible Architectural Resource
Listed Architectural Resource
Potentially Eligible Architectural Resource
Battlefield (National Register eligible)

N

Map 005 of 151

Prepared: May 4, 2010

PRELIMINARY DESIGN - SUBJECT TO CHANGE WITHOUT NOTICE

0 250 500 1,000 Feet