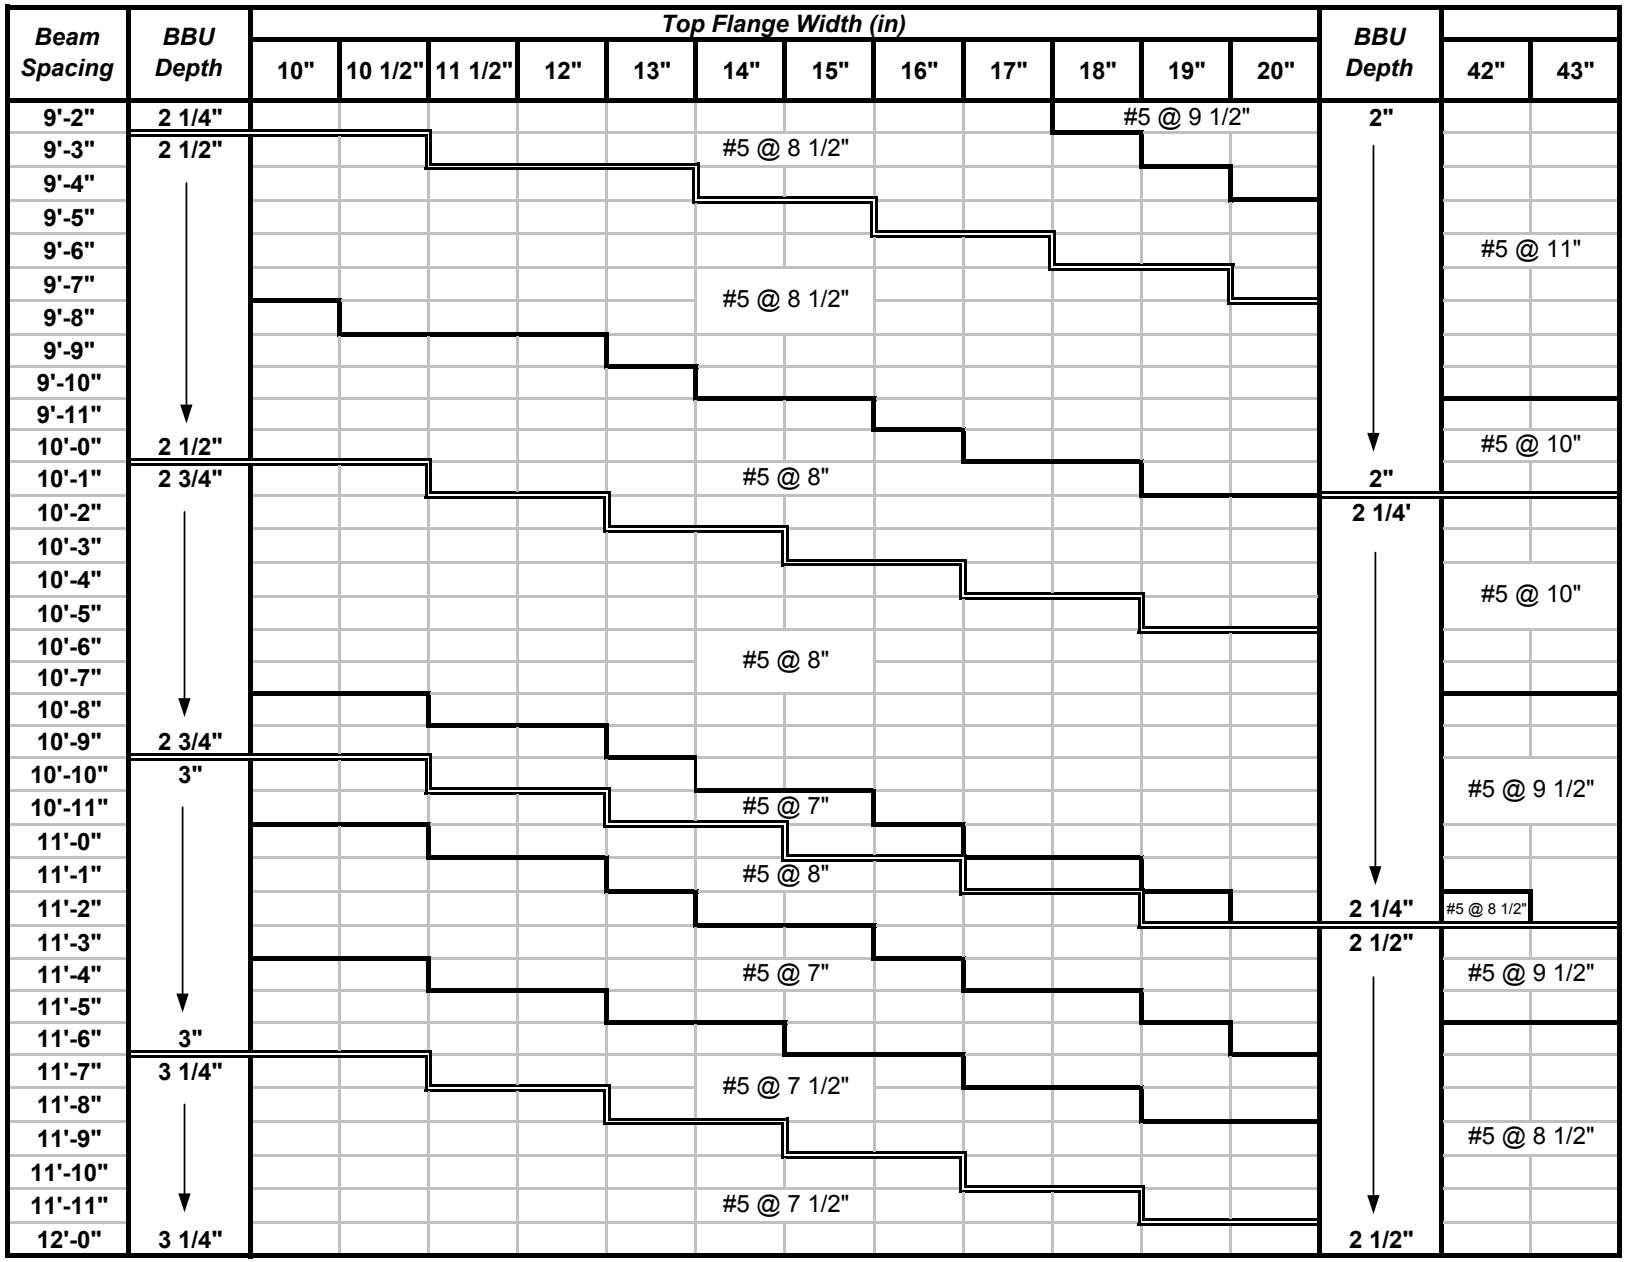

FIGURE 6 - 5

SLAB DESIGN TABLE

BBU DEPTH AND 'B' BAR SIZE AND SPACING