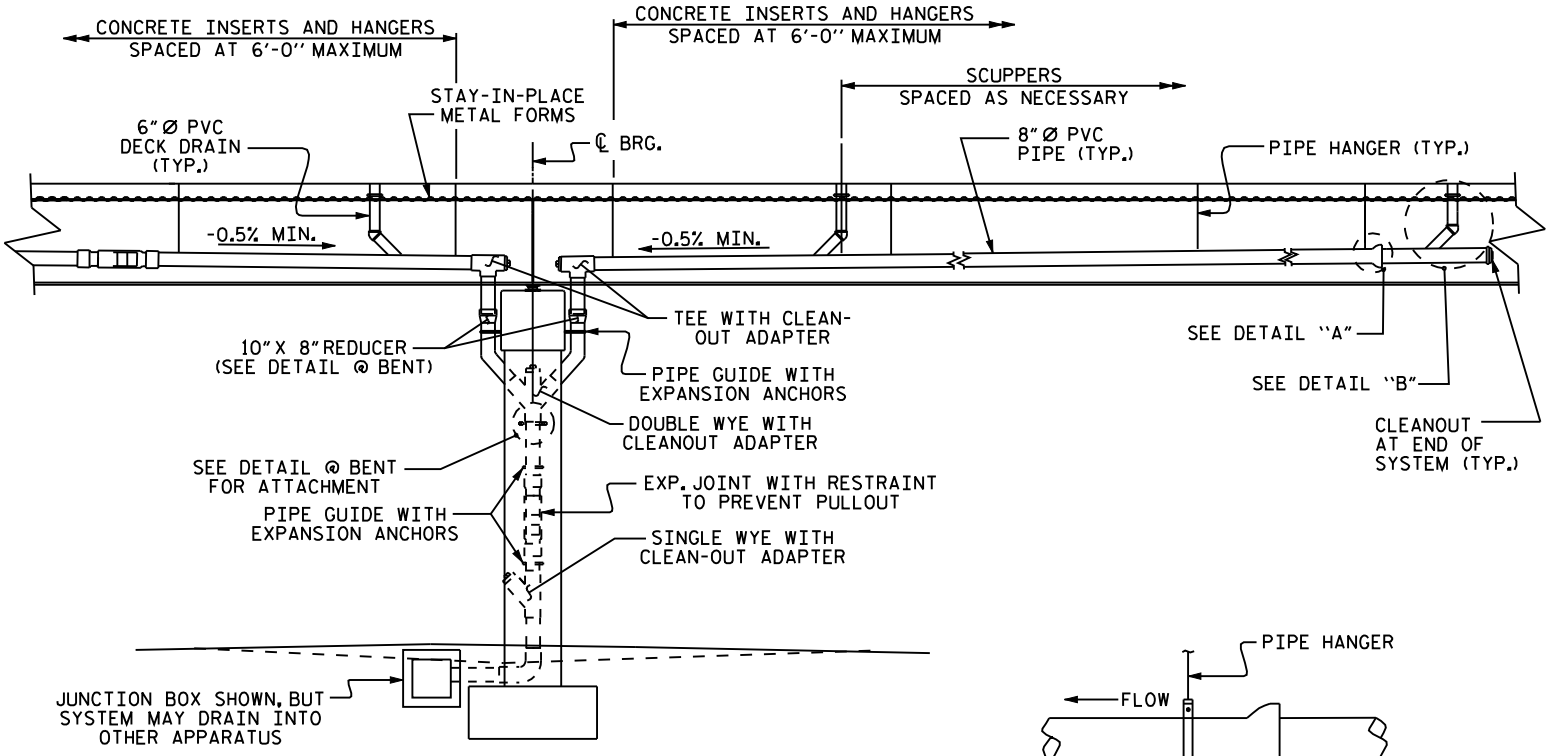


ELEVATION (VIEW Y-Y)

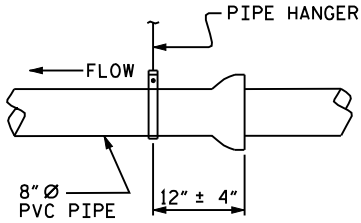


DETAIL "A"

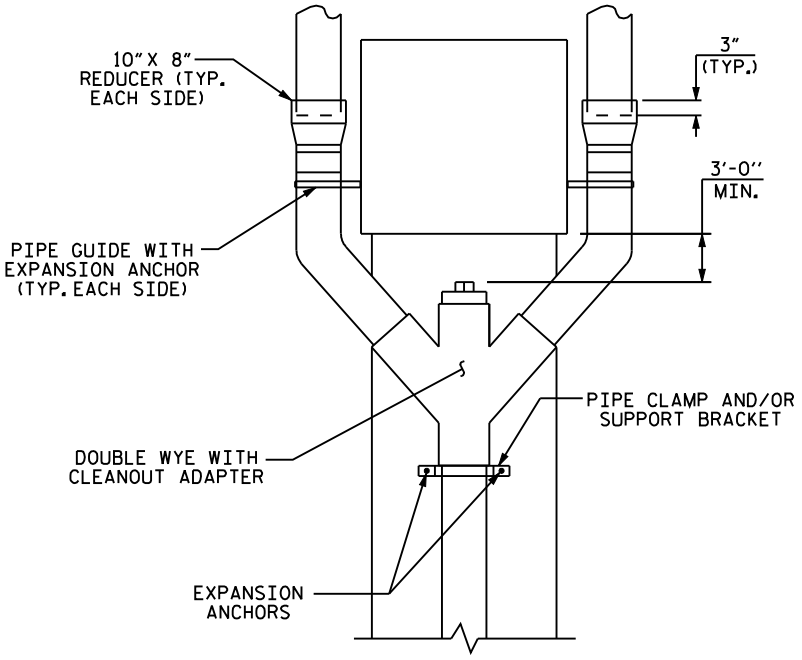


DETAIL @ BENT

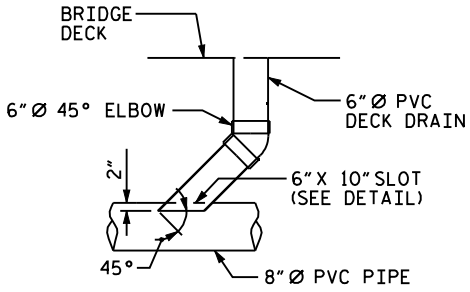


DETAIL "B"

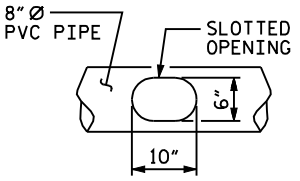


SLOT DETAIL

# STRUCTURE DRAINAGE SYSTEM DETAILS

**FIGURE 12 - 33**

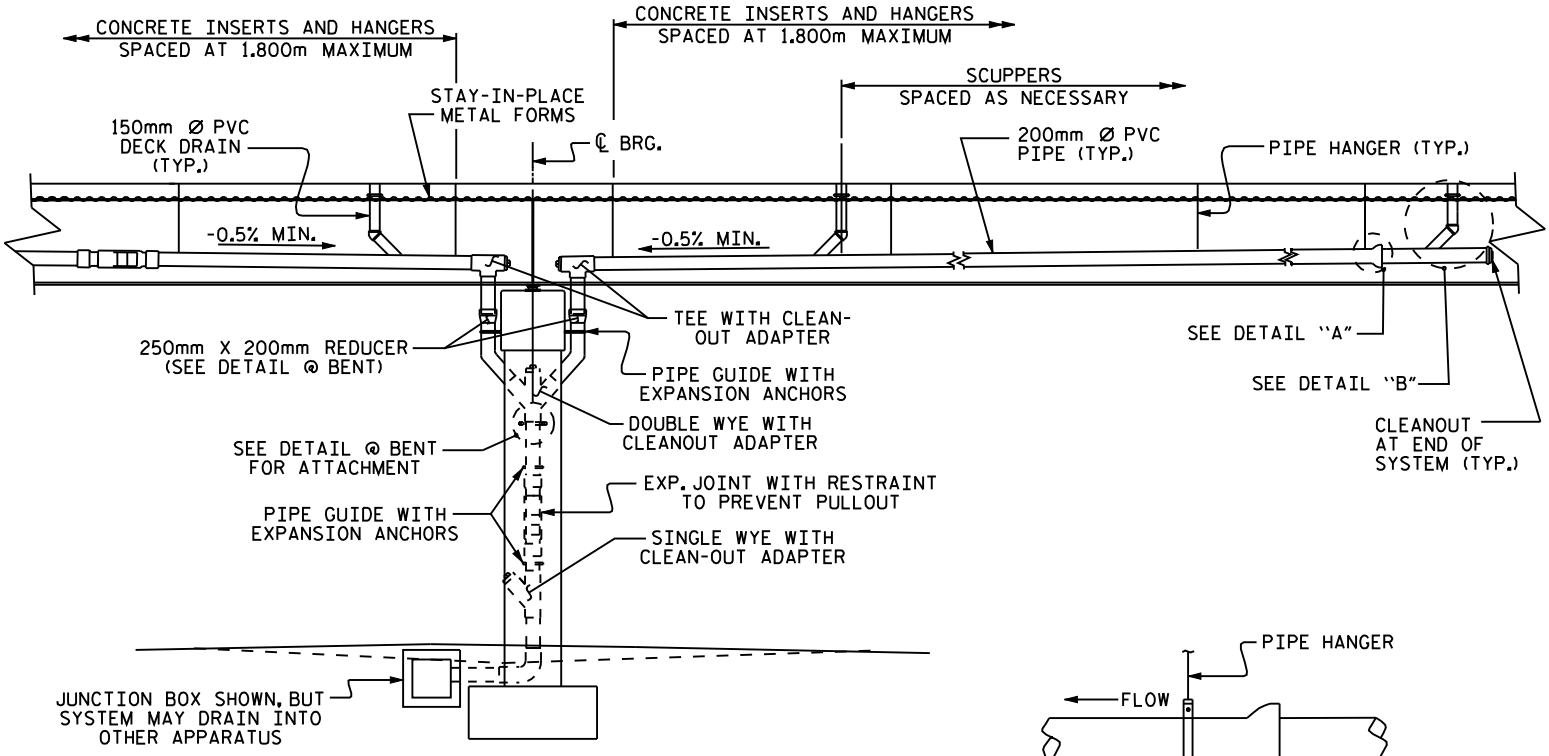


ELEVATION (VIEW Y-Y)

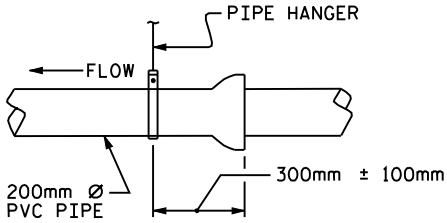


DETAIL "A"

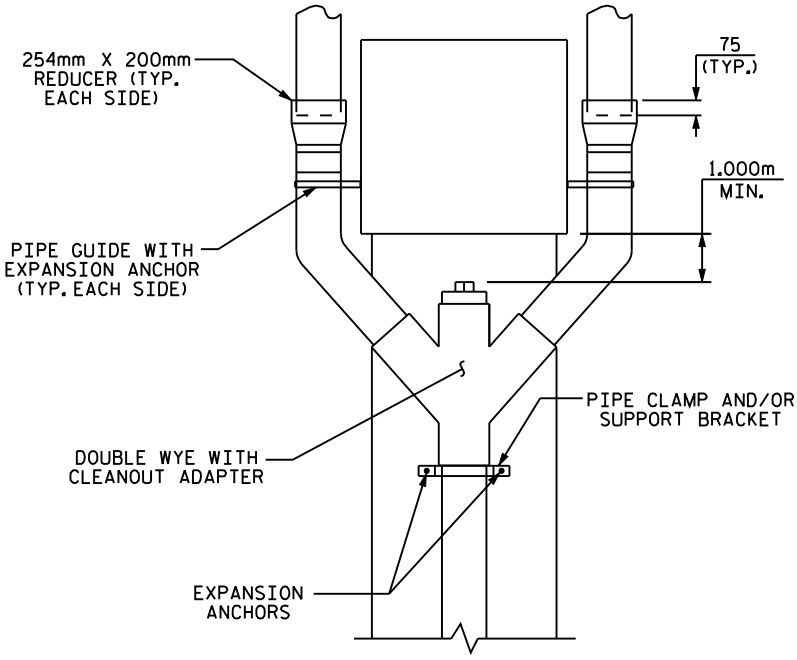


DETAIL @ BENT

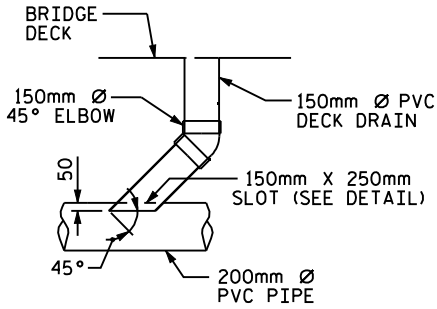


DETAIL "B"

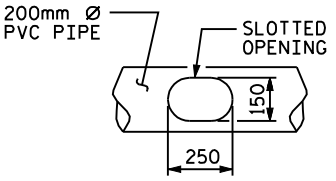


SLOT DETAIL

# STRUCTURE DRAINAGE SYSTEM DETAILS

**FIGURE 12 - 33 M**