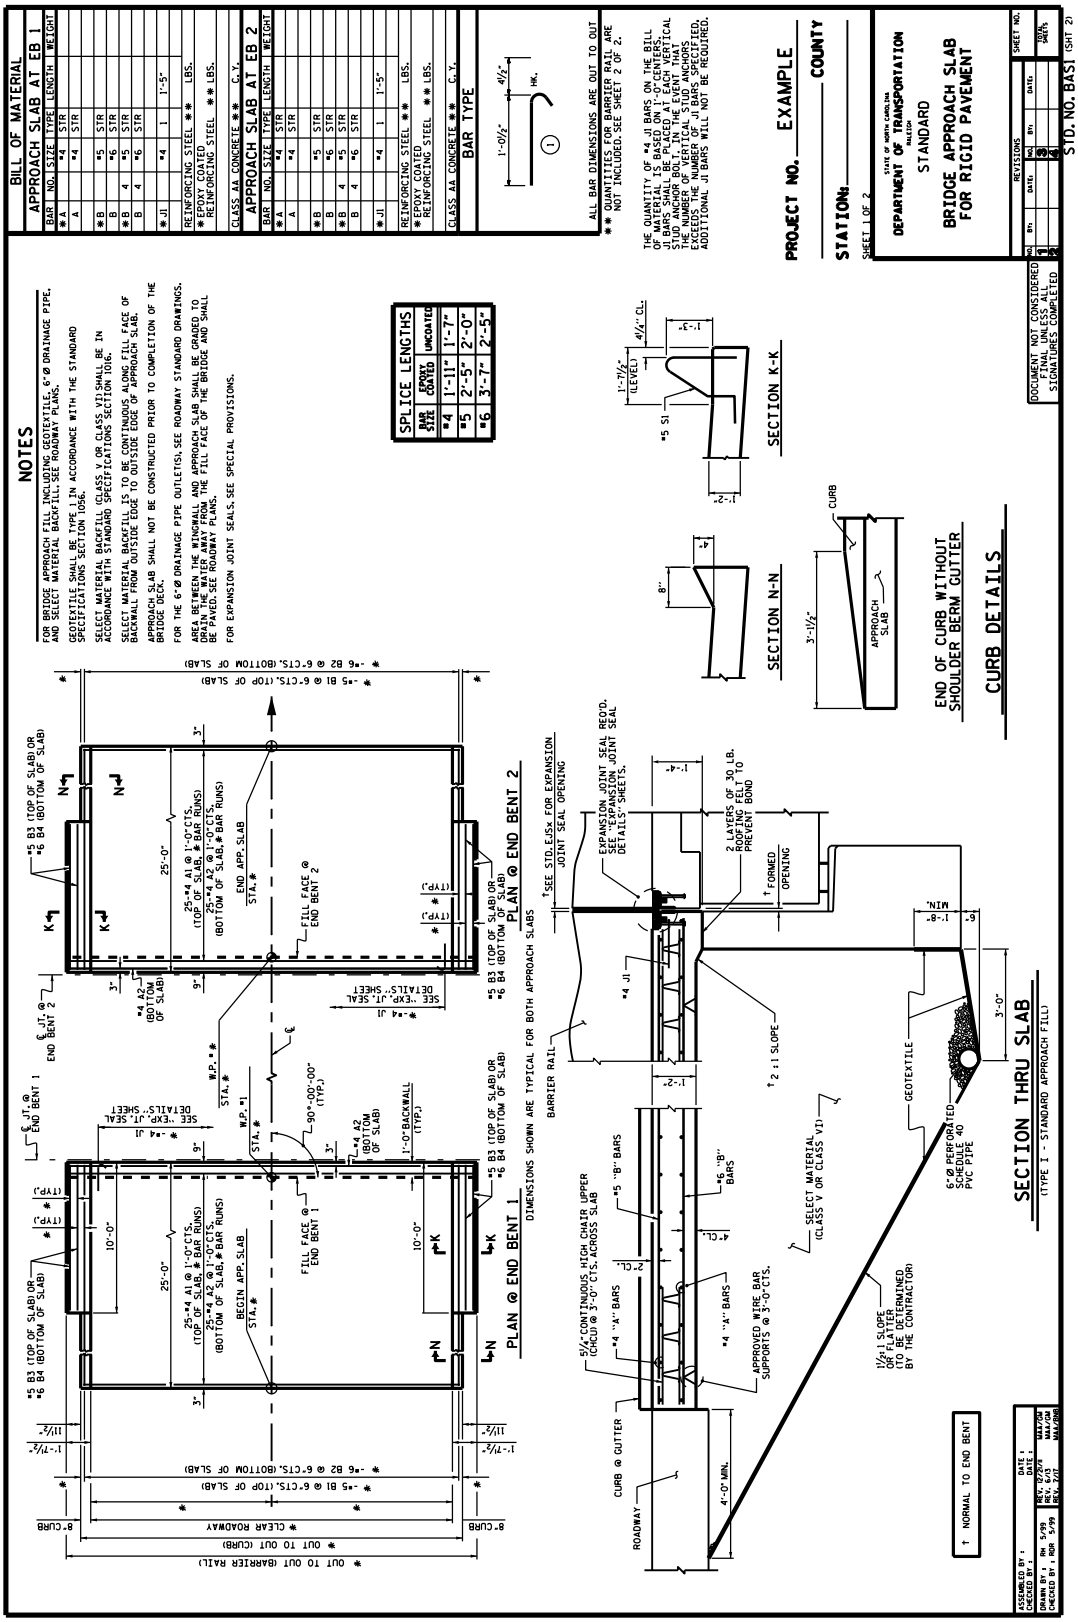

SEE STANDARD BAS1
FOR ADDITIONAL DETAILS

EXAMPLE APPROACH SLAB STANDARD

(SHOWING RIGID APPROACH PAVEMENT
AND EXPANSION JOINT SEAL)

FIGURE 8 – 2