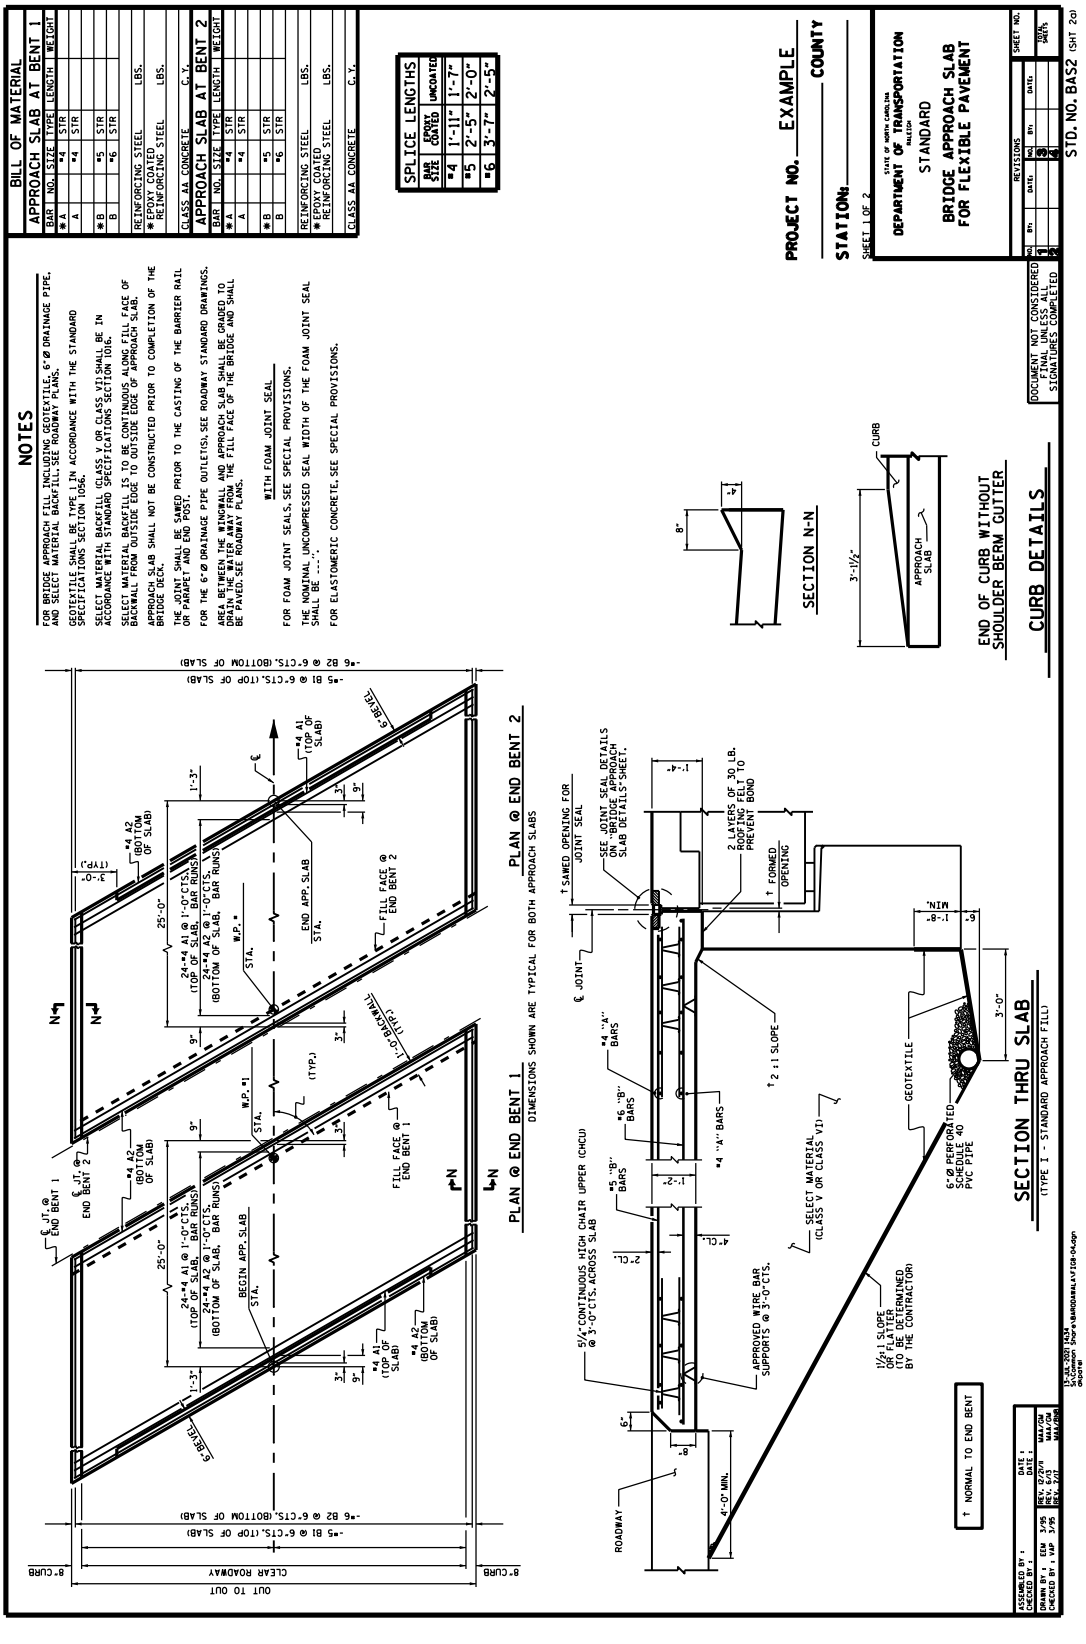

SEE STANDARD BAS2 FOR ADDITIONAL DETAILS

EXAMPLE APPROACH SLAB STANDARD

(SHOWING FLEXIBLE APPROACH PAVEMENT AND FOAM JOINT SEAL)

FIGURE 8 – 4