FIGURE 9 - 2

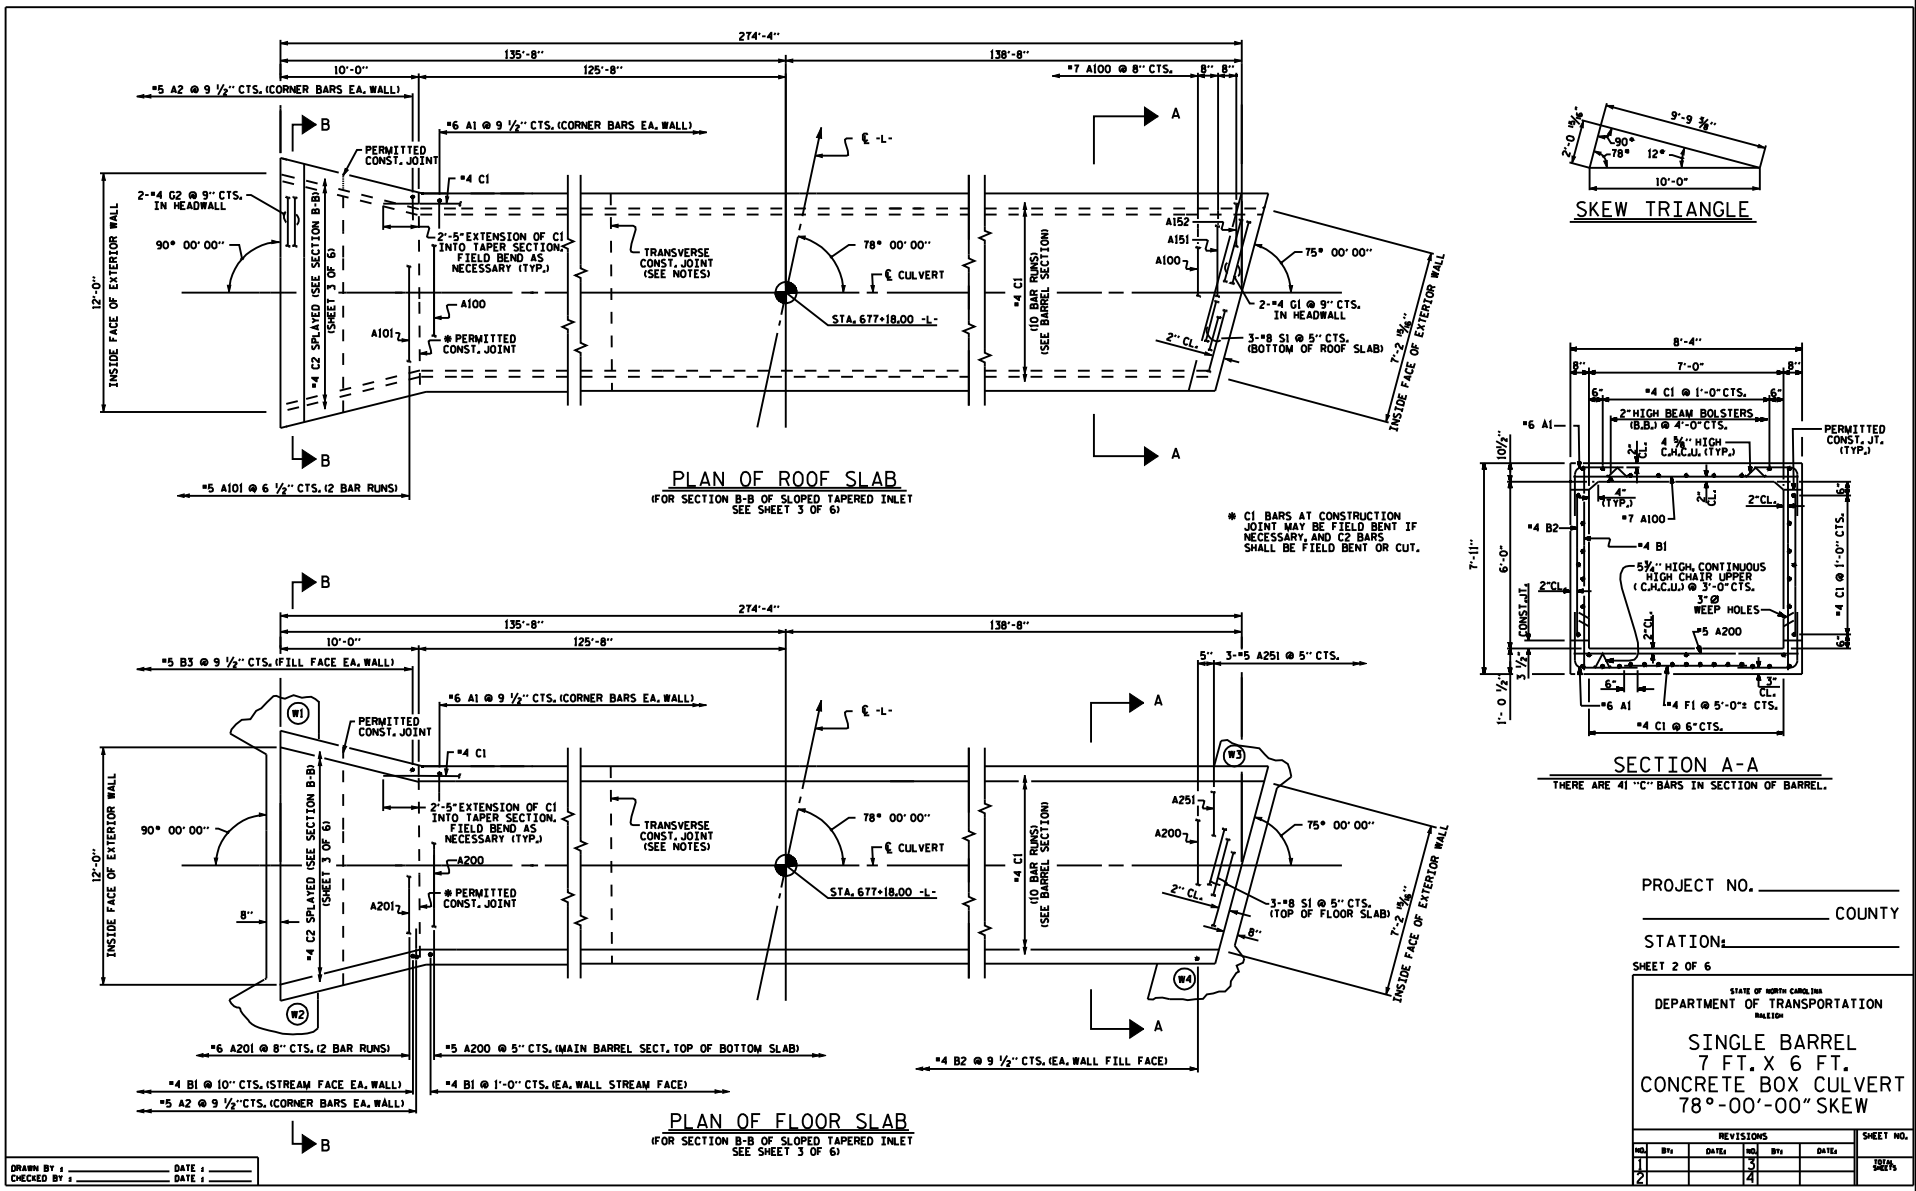

EXAMPLE OF SLOPED AND TAPERED INLET